


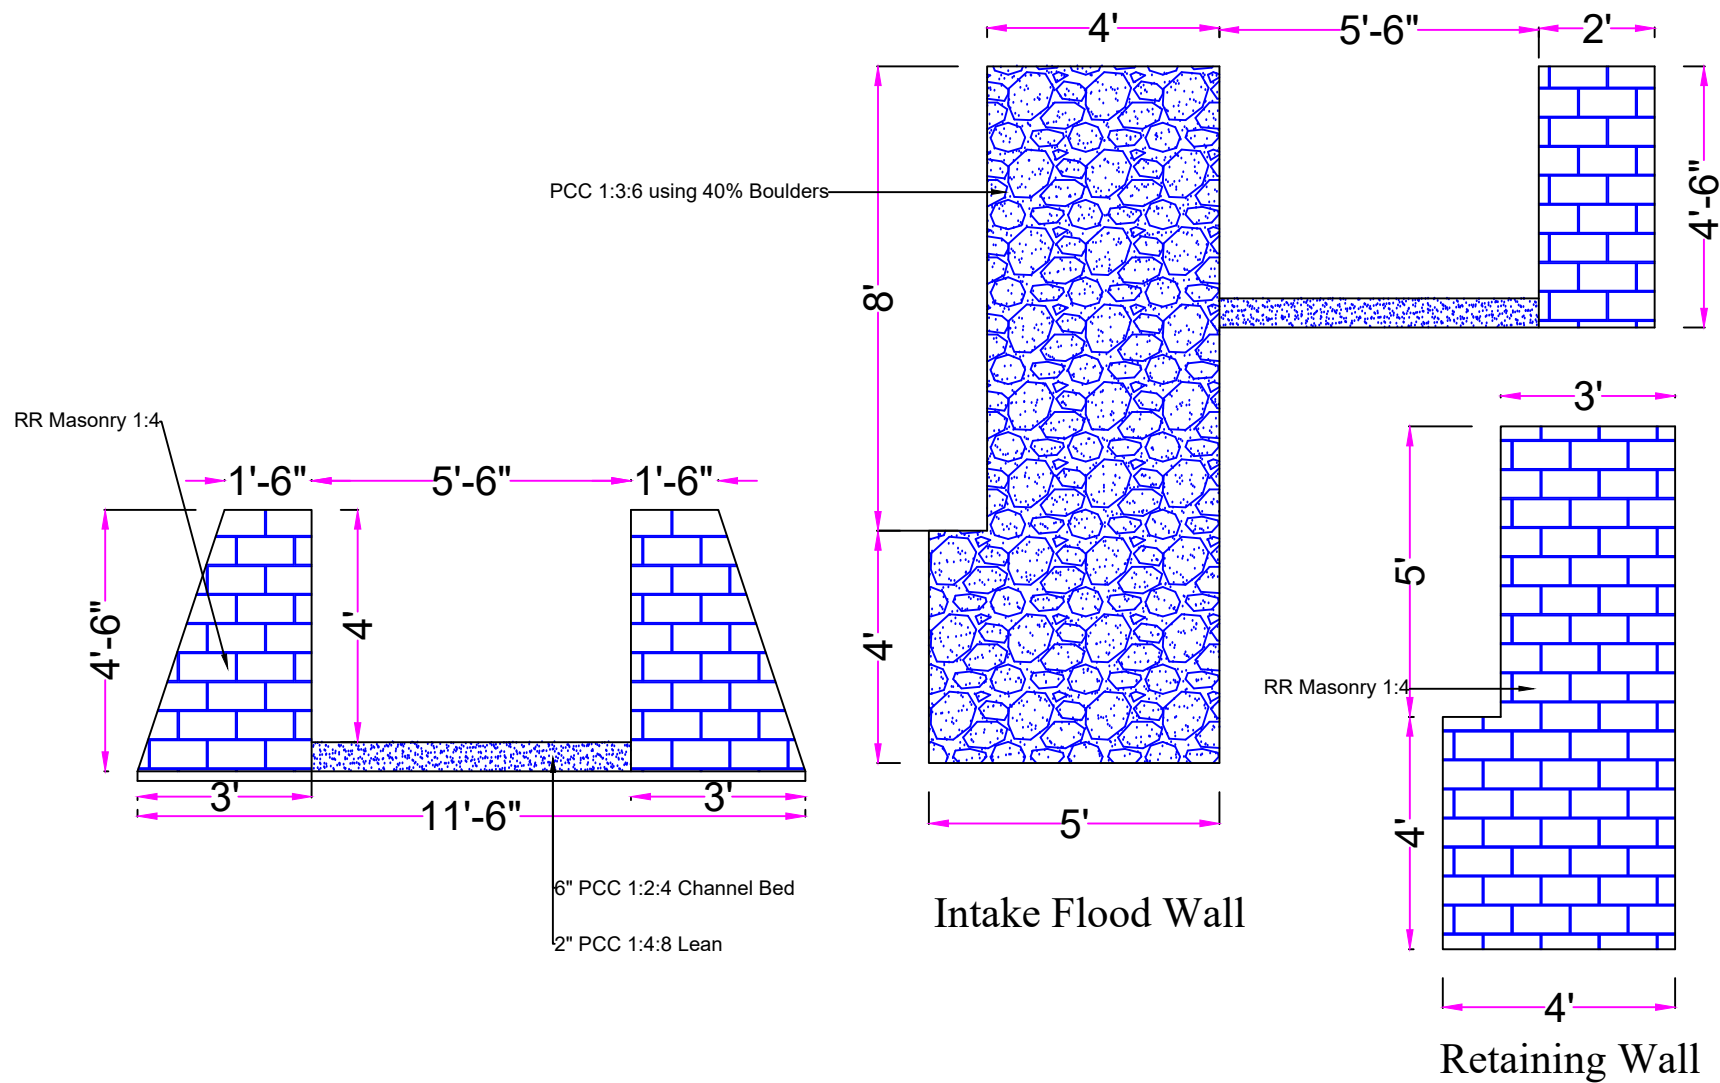

Donor:



Energy Plus

Title:

Boushder Ghizer 500kW
MHP

Sub Title:

**X-Section of intake Flood
wall and Power Channel**

Implemented by:




DRAWN BY :

Zujaj Ahmad

DESIGNED BY :

Shahid Ahmad

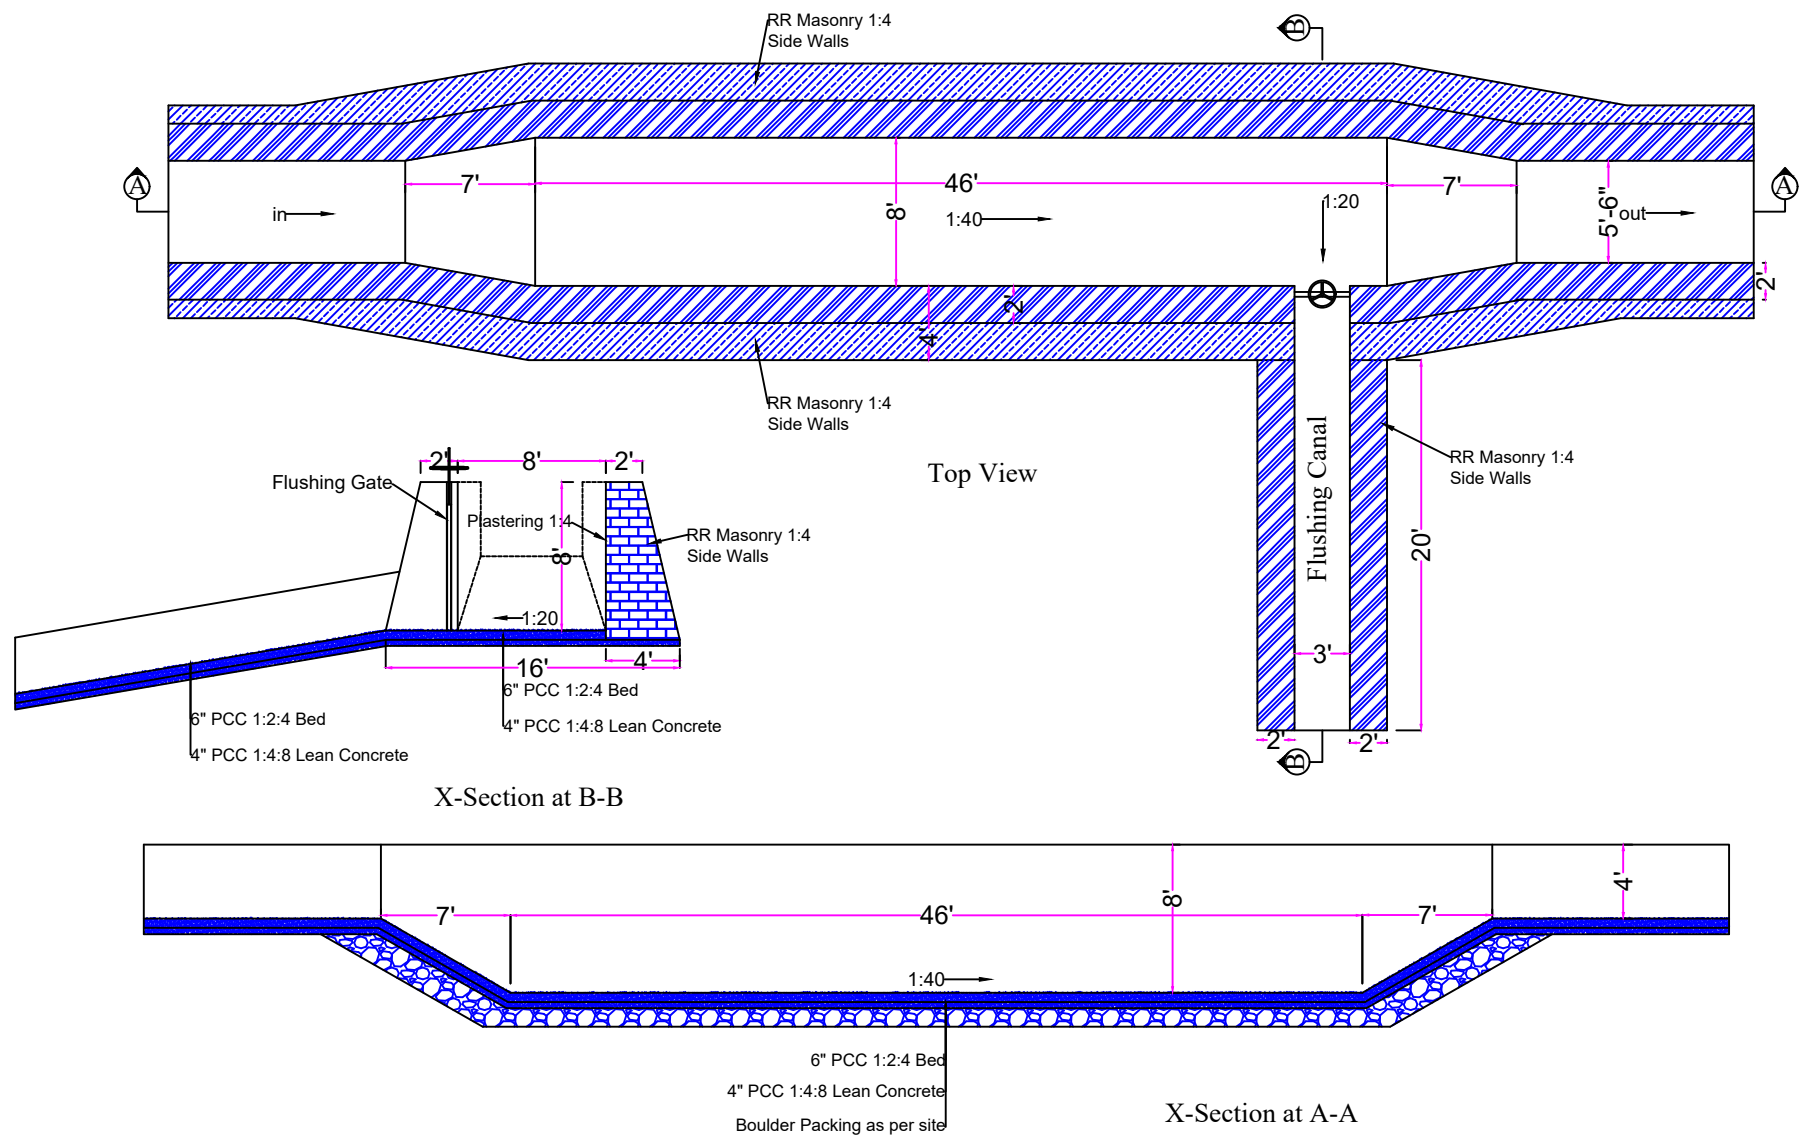

Donor:



Energy Plus

Title:

Boushder Ghizer
500kW MHP

Sub Title:

**Plan & X-Sections of
Settling Basin**

Implemented by:




DRAWN BY :

Zujaj Ahmad

DESIGNED BY :

Shahid Ahmad

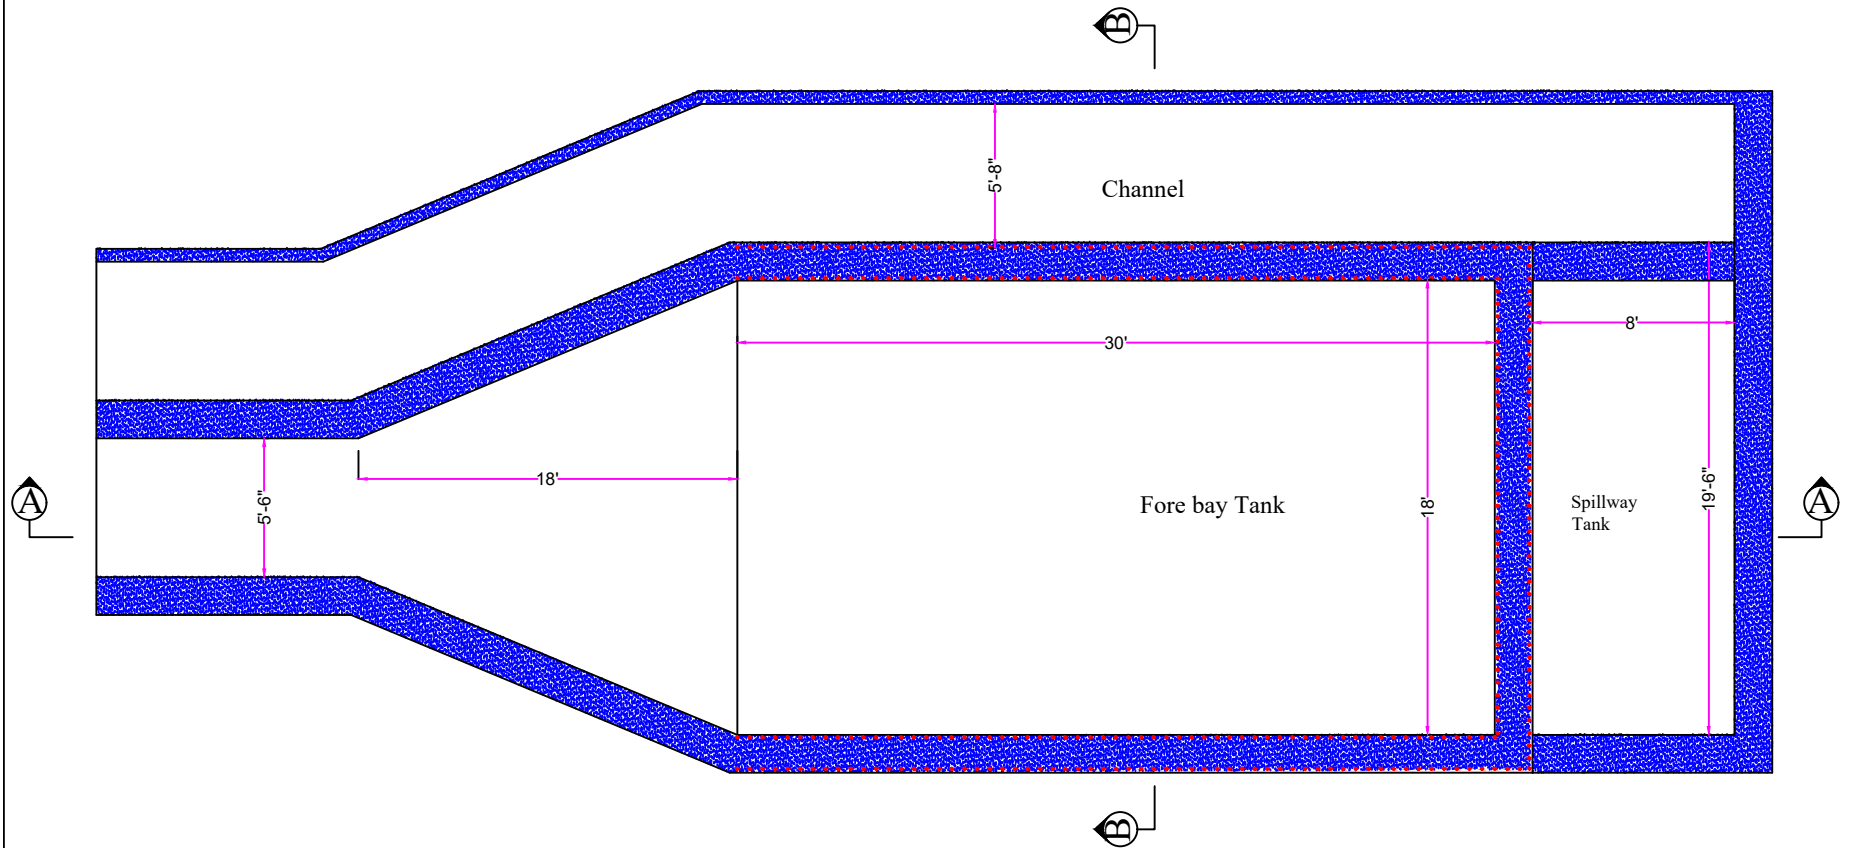

Plan of Fore bay Tank

Donor:



Energy Plus

Title:

Boushder Ghizer
500kW MHP

Sub Title:

Plan of Fore bay

Implemented by:




DRAWN BY :

Zujaj Ahmad

DESIGNED BY :

Shahid Ahmad

CHECKED BY:

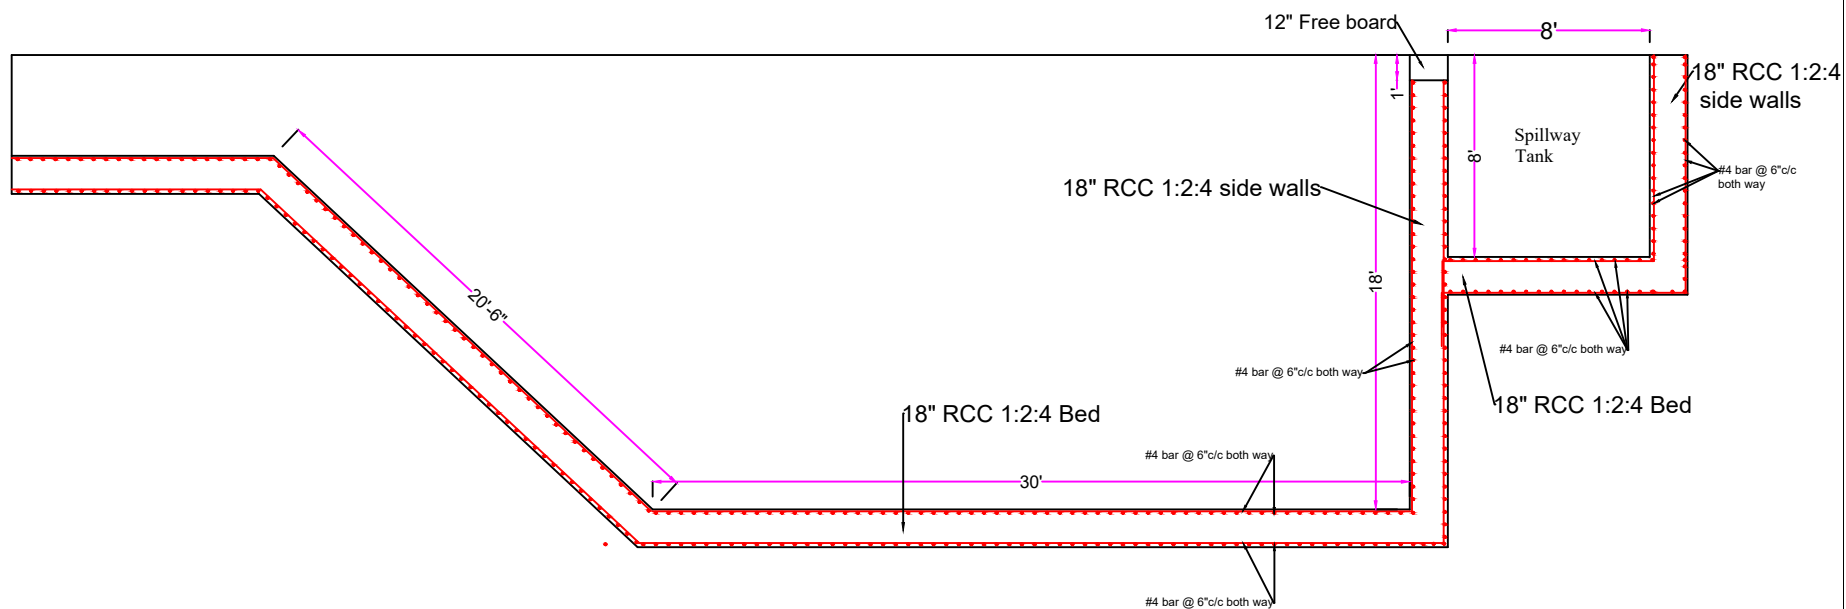

X-Section at A-A

Donor:



Energy Plus

Title:

Boushder Ghizer
500kW MHP

Sub Title:

X-Section of Fore bay

Implemented by:




DRAWN BY :

Zujaj Ahmad

DESIGNED BY :

Shahid Ahmad

CHECKED BY:

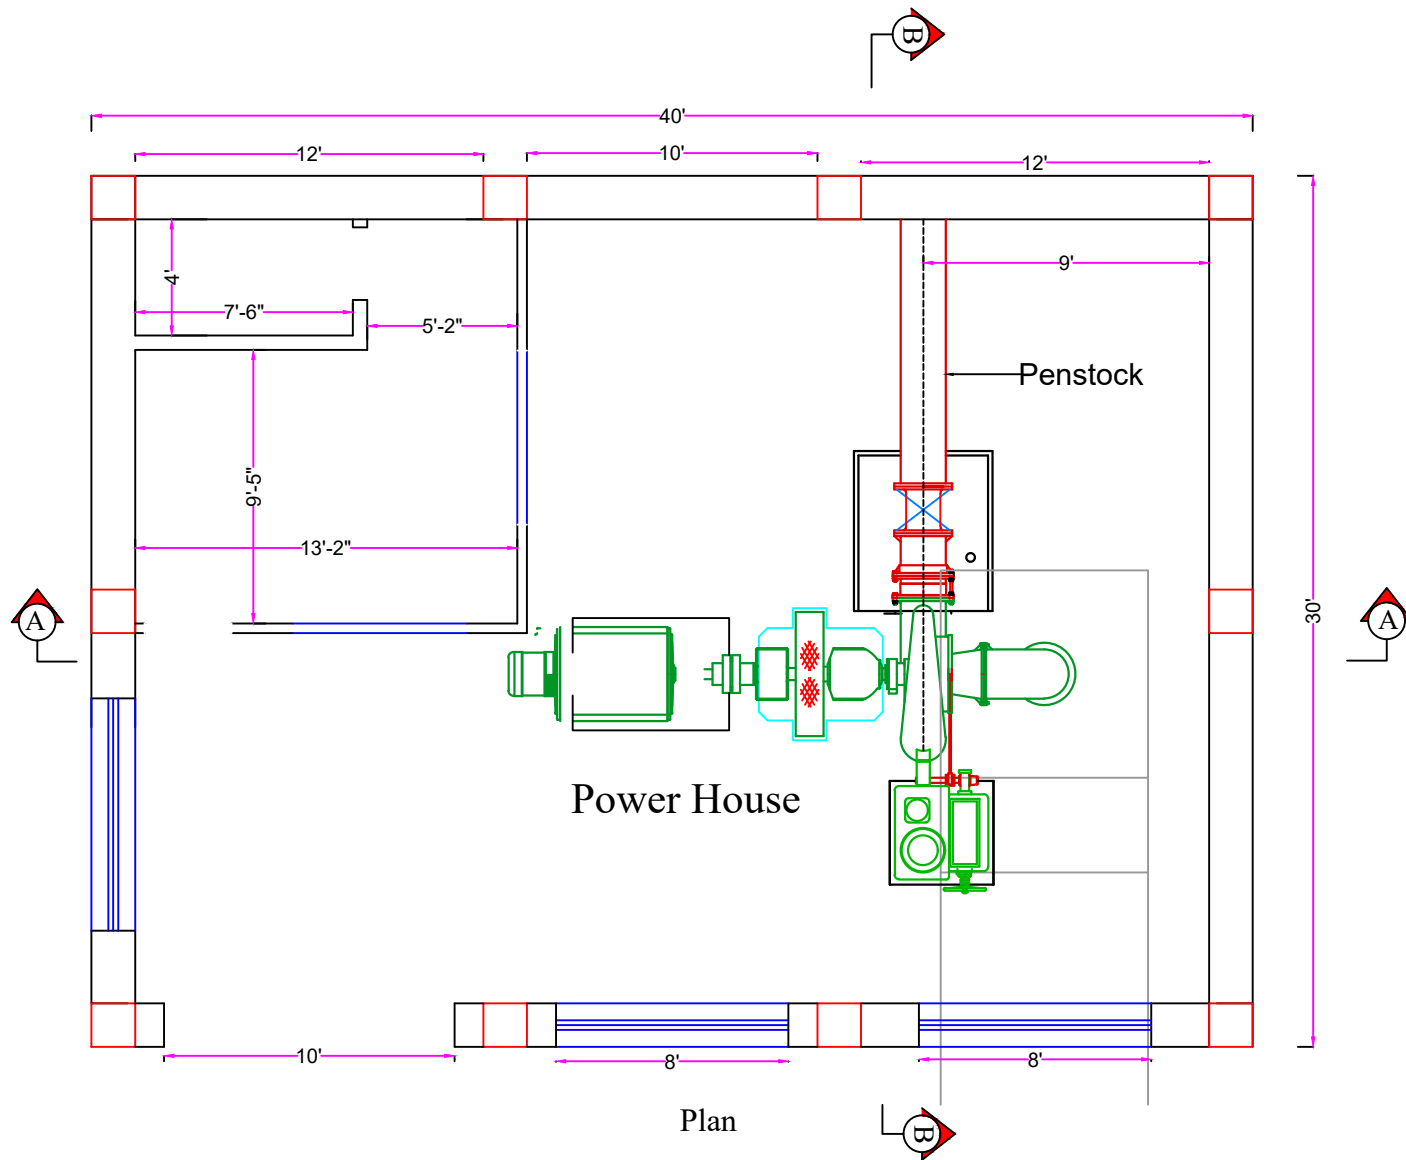

Plan

Donor:



Energy Plus

Title:

Boushder Ghizer 500kW
MHP

Sub Title:

Plan of Power House

Implemented by:




DRAWN BY :

Zujaj Ahmad

DESIGNED BY :

Shahid Ahmad

CHECKED BY :

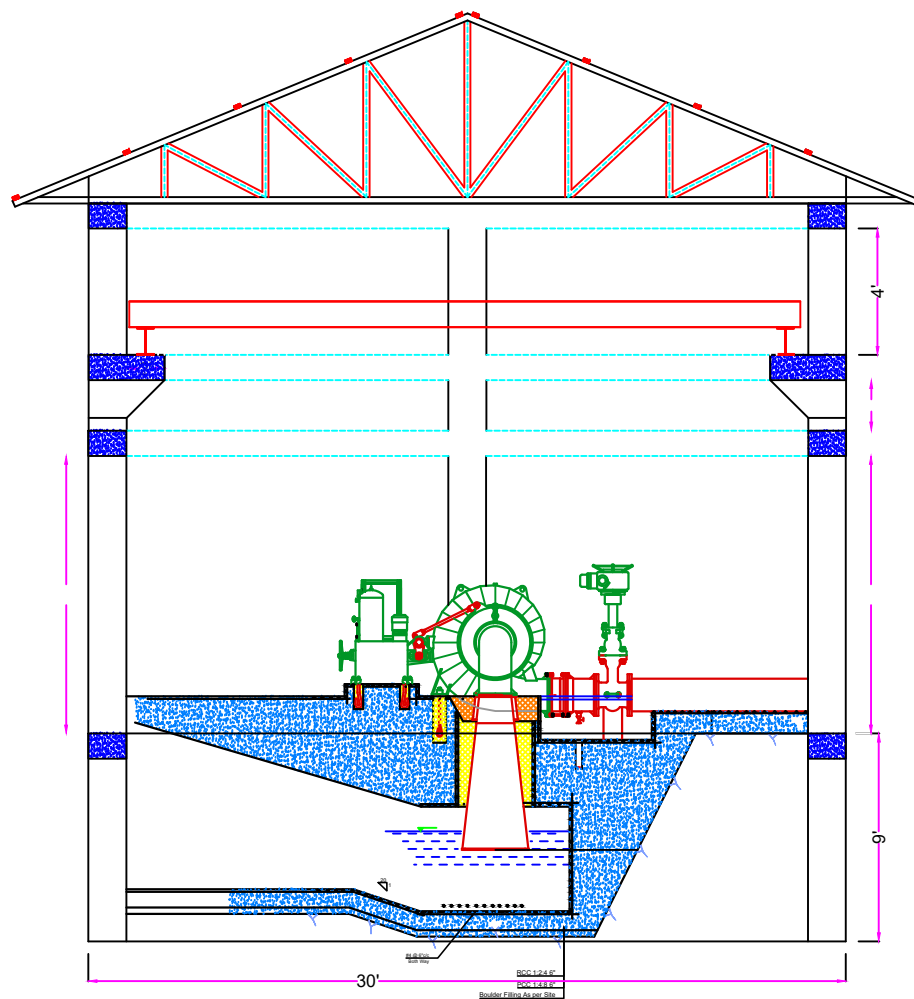

X-SECTION AT B-B

Donor:



Energy Plus

Title:

Boushder Ghizer
500kW MHP

Sub Title:

X-section of Power House

Implemented by:




DRAWN BY :

Zujjaj Ahmad

DESIGNED BY :

Shahid Ahmad

CHECKED BY:

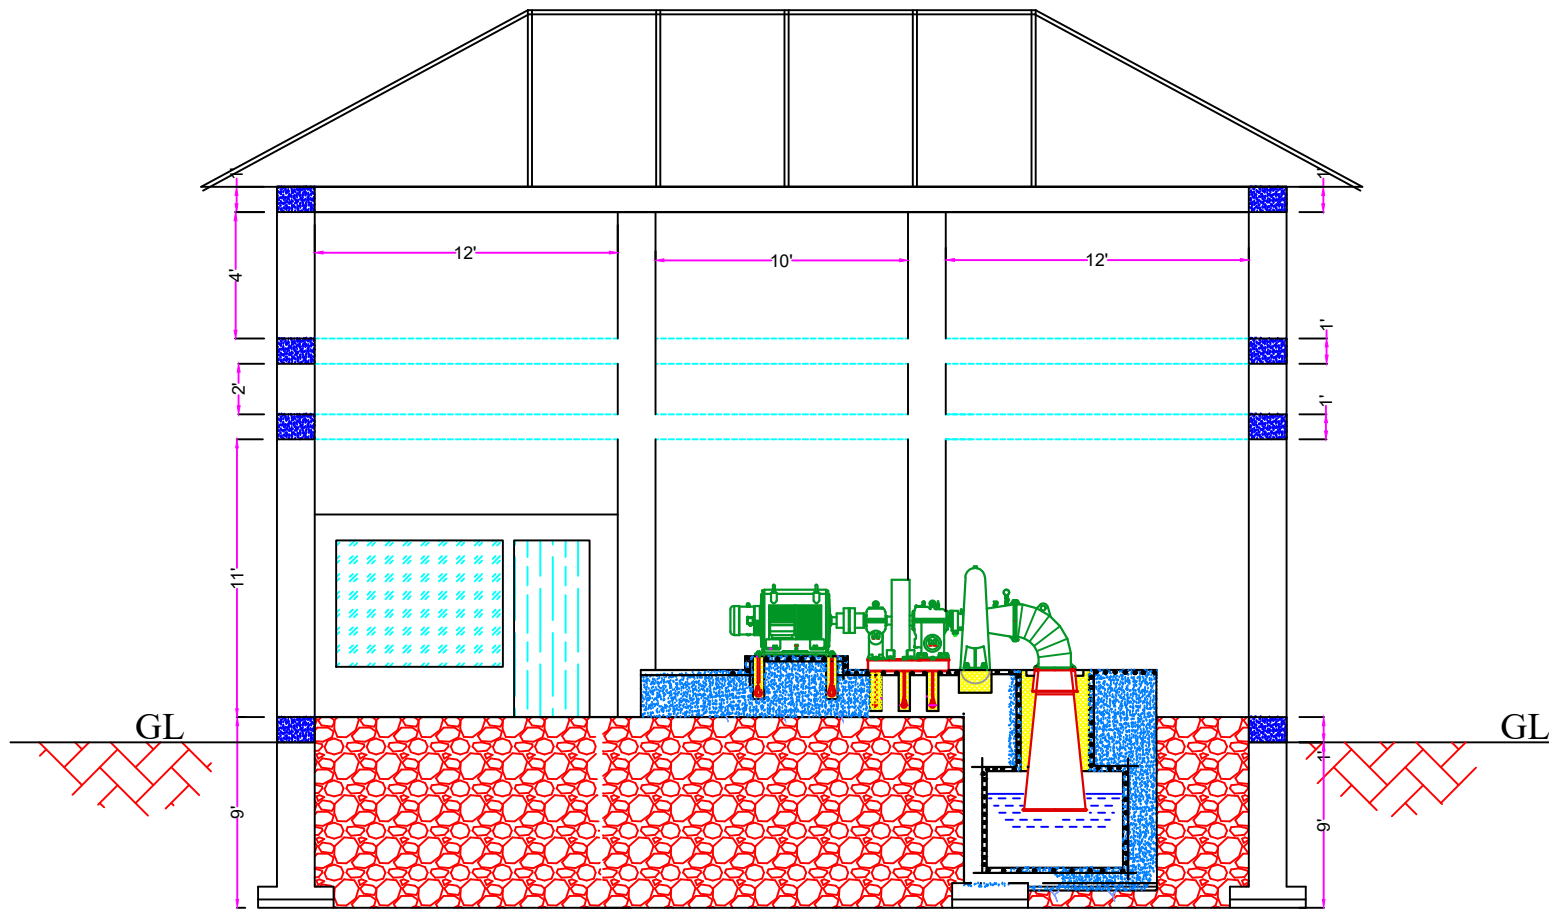

X-SECTION AT A-A

Donor:



Energy Plus

Title:

Boushder Ghizer
500kW MHP

Sub Title:

X-section of Power House

Implemented by:




DRAWN BY :

Zujaj Ahmad

DESIGNED BY :

Shahid Ahmad

CHECKED BY:

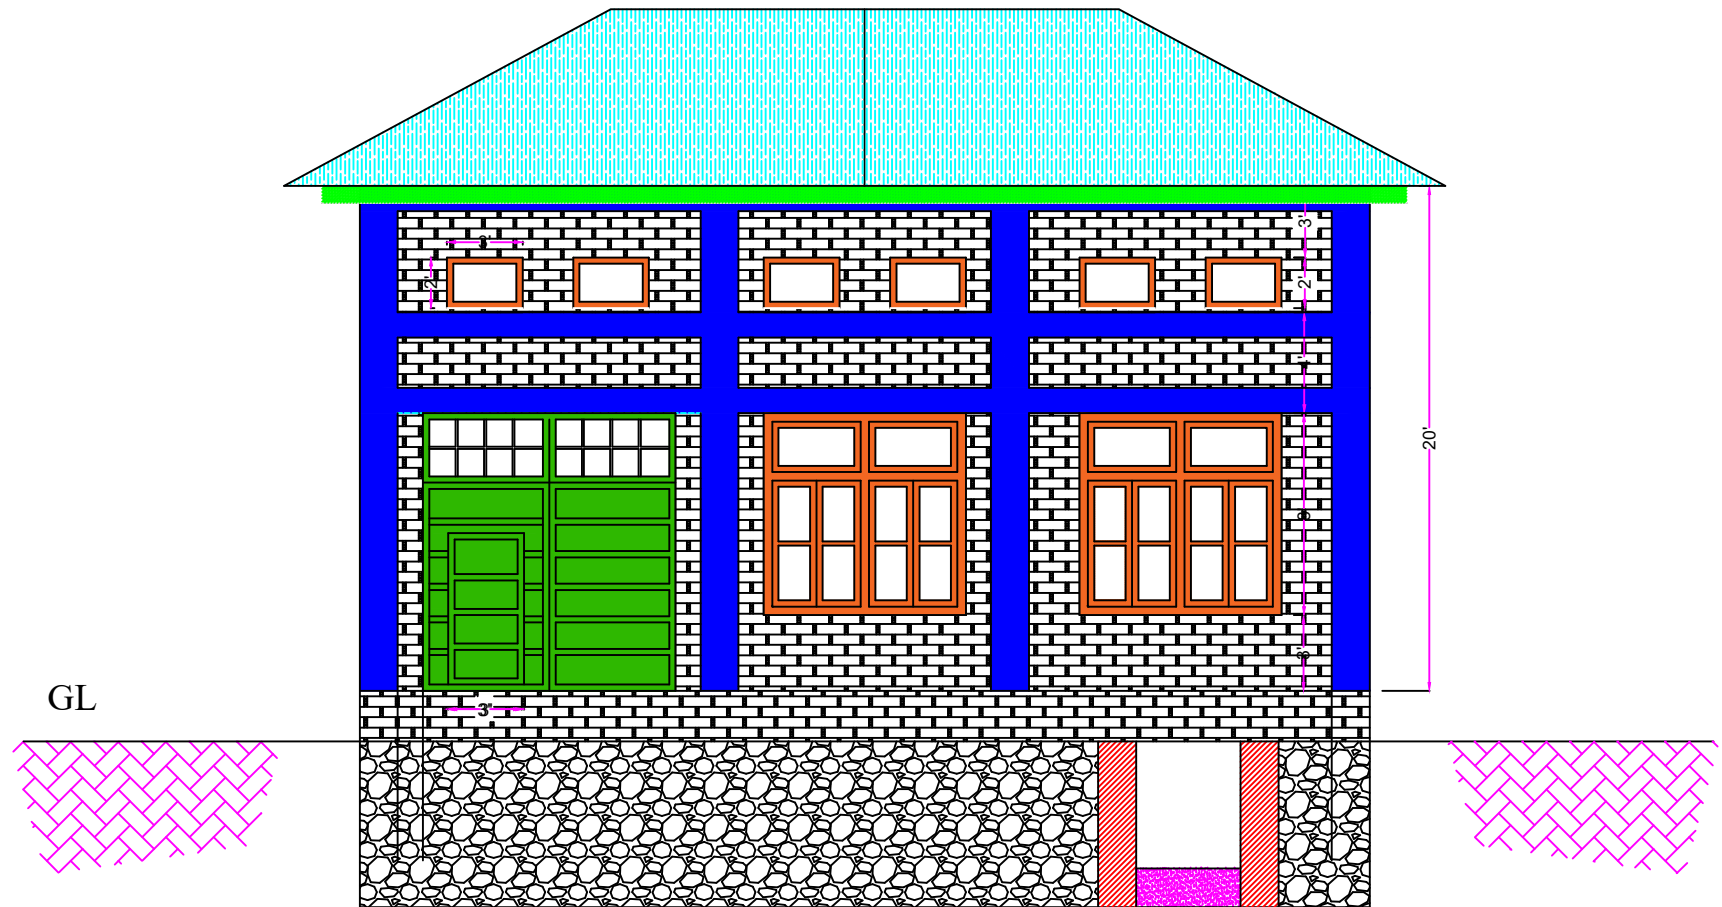

Front Elevation

Donor:



Energy Plus

Title:

Boushder Ghizer
500kW MHP

Sub Title:

X-section of Power House

Implemented by:




DRAWN BY :

Zujaj Ahmad

DESIGNED BY :

Shahid Ahmad

CHECKED BY:

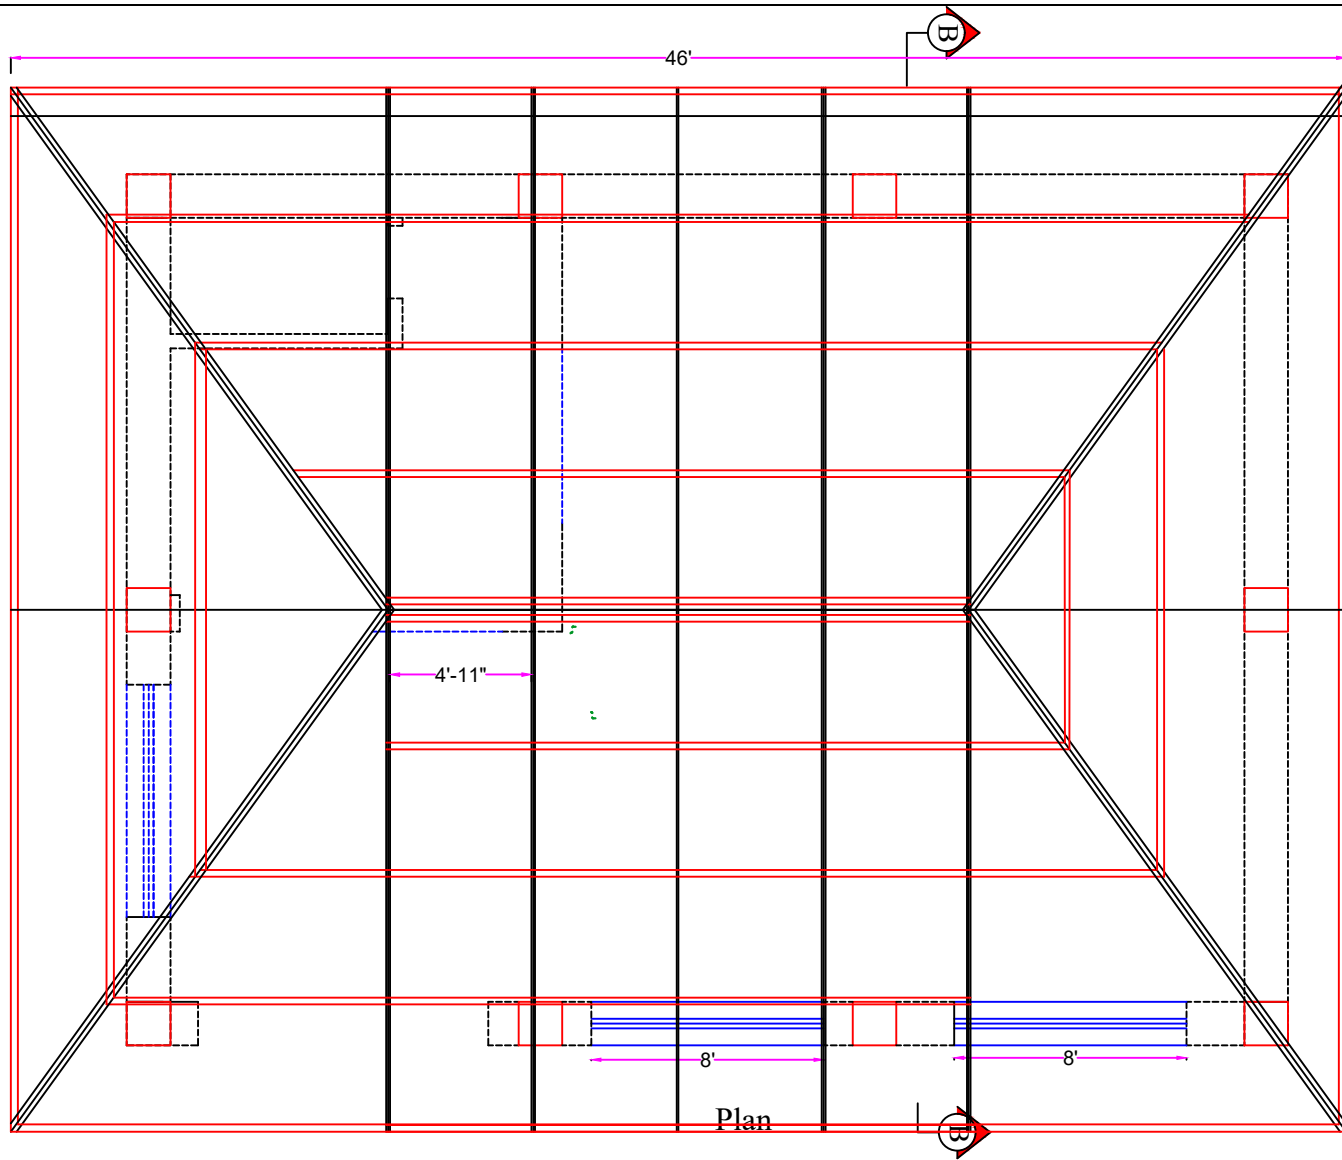

Donor:



Energy Plus

Title:

**Boushder Ghizer
500kW MHP**

Sub Title:

Power House Trusses Plan

Implemented by:










DRAWN BY :

Zujjaj Ahmad

DESIGNED BY :

Shahid Ahmad

CHECKED BY:

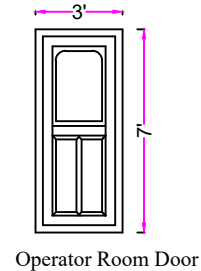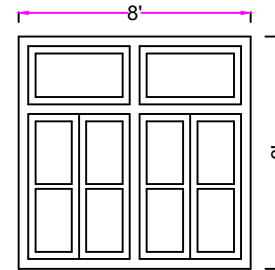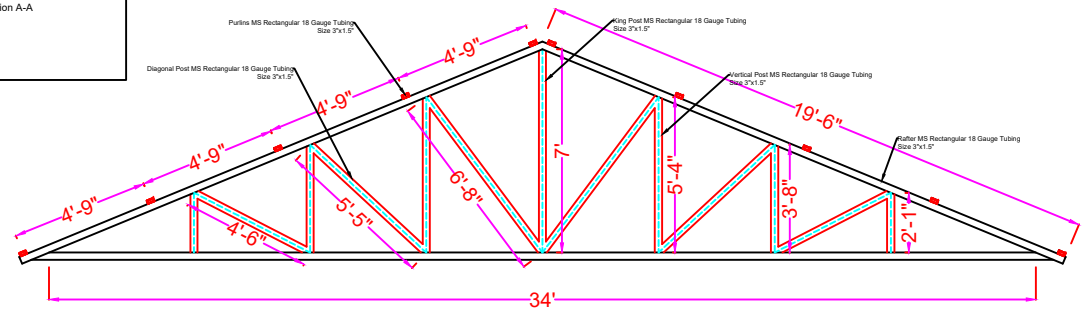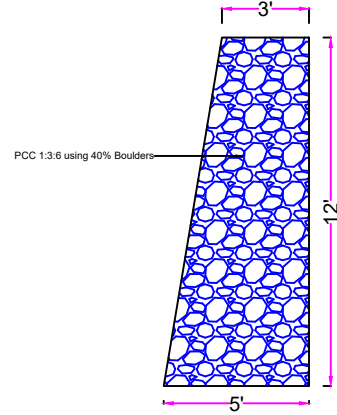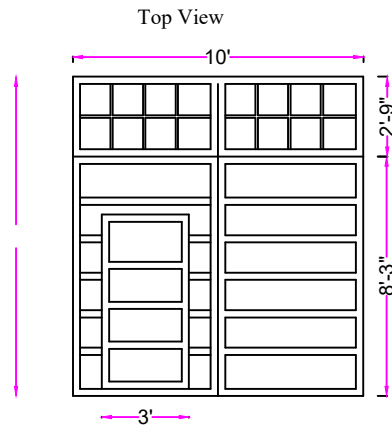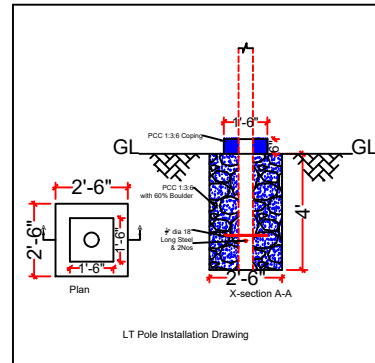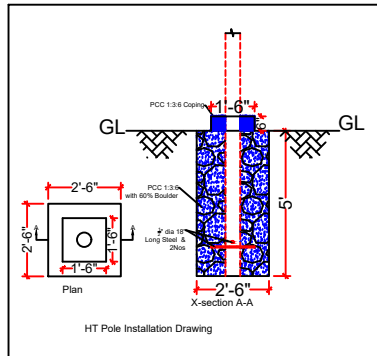

Donor:



Energy Plus

Title:

**Boushder Ghizer
500kW MHP**

Sub Title:

Power House Trusses Plan

Implemented by:




DRAWN BY :

Zujaj Ahmad

DESIGNED BY :
CHECKED BY :

Shahid Ahmad

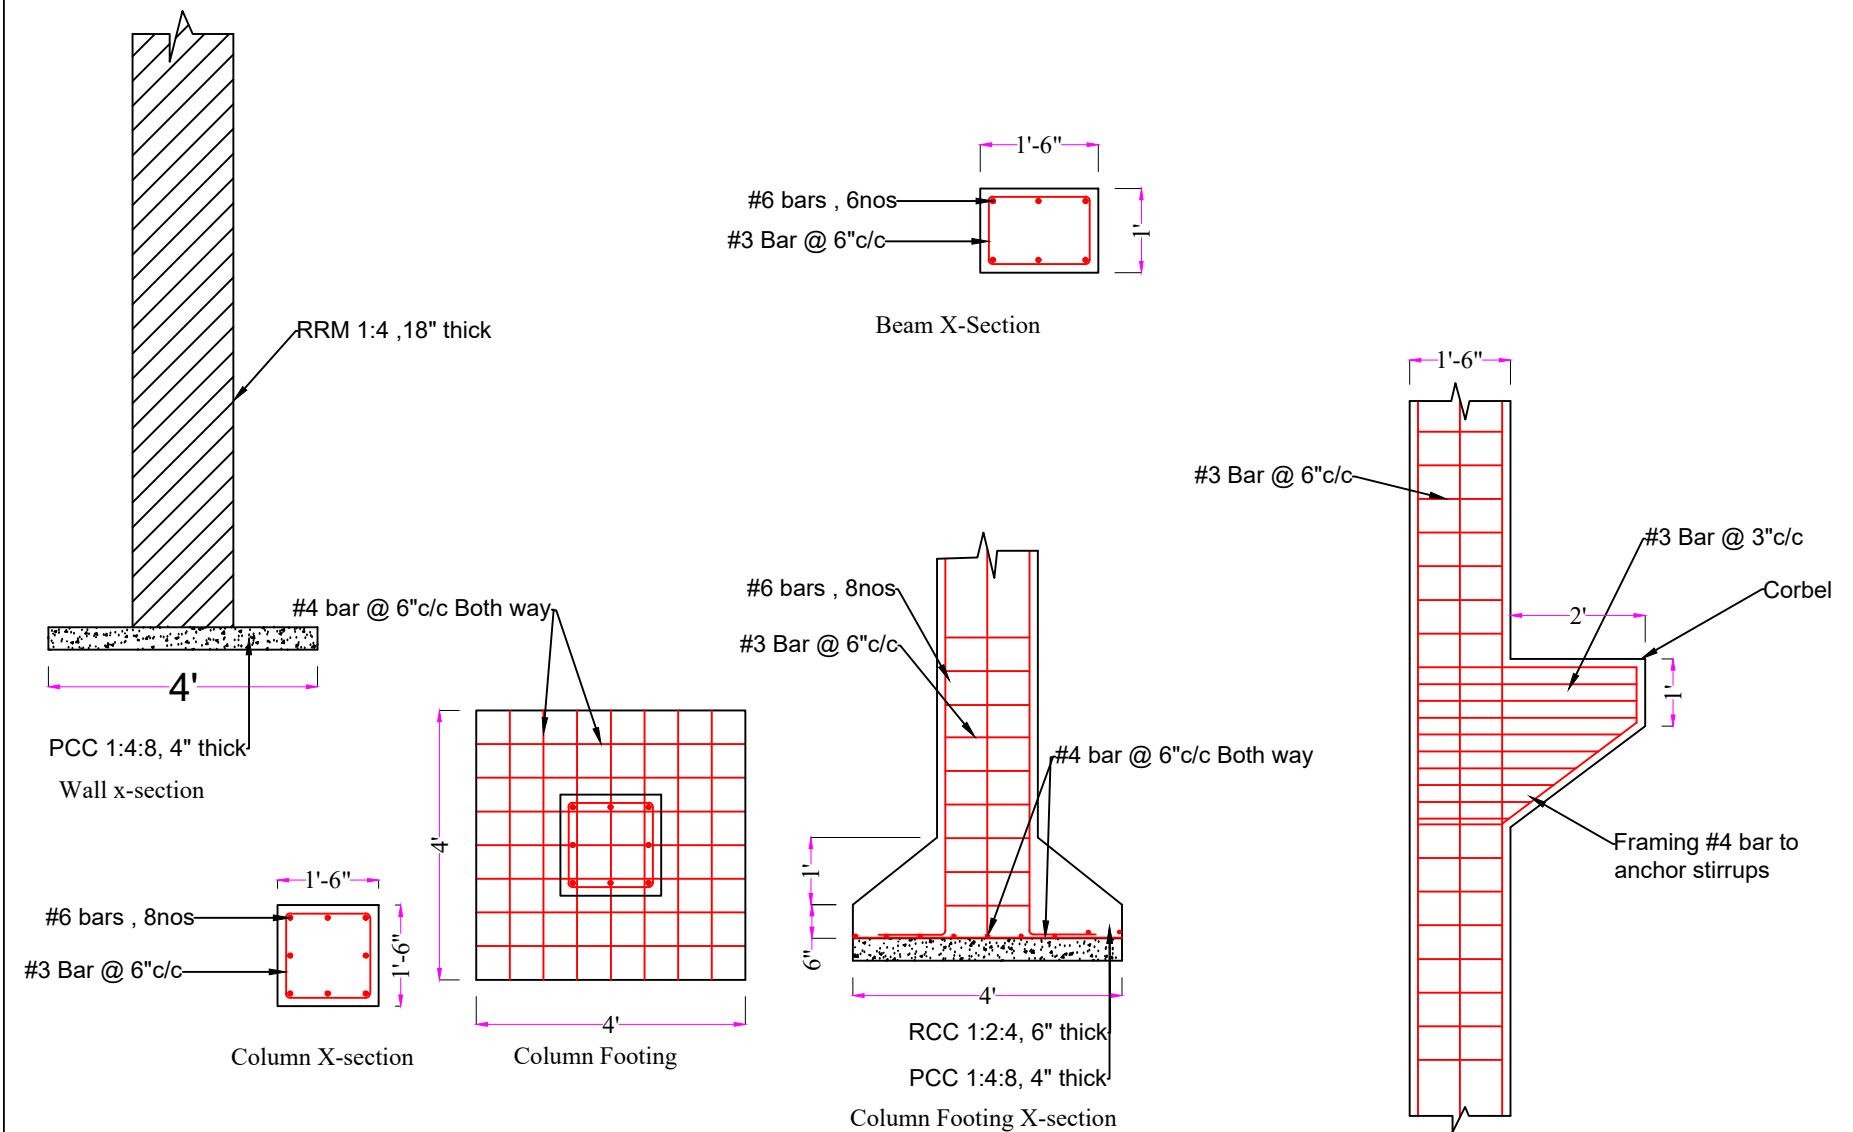

Donor



Energy Plus

Title:

Boushder Ghizer 500kW MHP

Sub Title:

X-section of Column & Beam

Implemented by:



DRAWN BY :

Zujjaj Ahmad

DESIGNED BY :

Shahid Ahmad

CHECKED BY :