




Power channel Length=170 feet

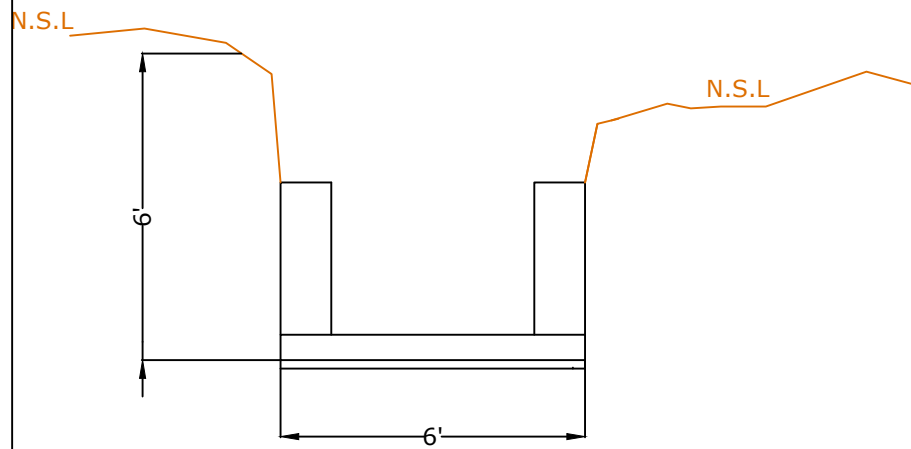


X section

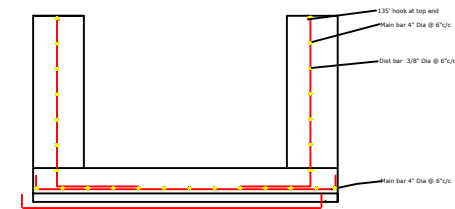

X section

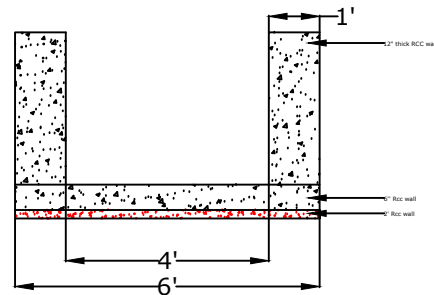

X section of
R.C.C

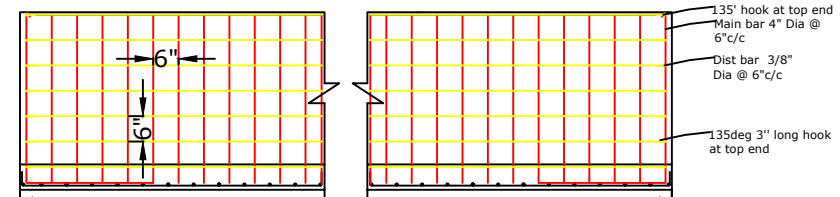

I section
by side view

Donor:

CAPP

Title:

Darkut MHP 300 KW




Sub Title:

Section of Powe Channel

Implemented by:


AKRSP Gilgit

Covering slab
Tail Race = 100 feet
Power Channel=100 feet

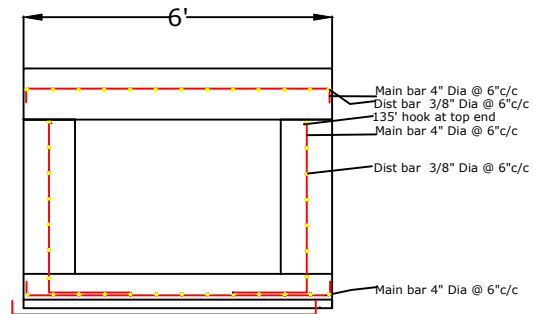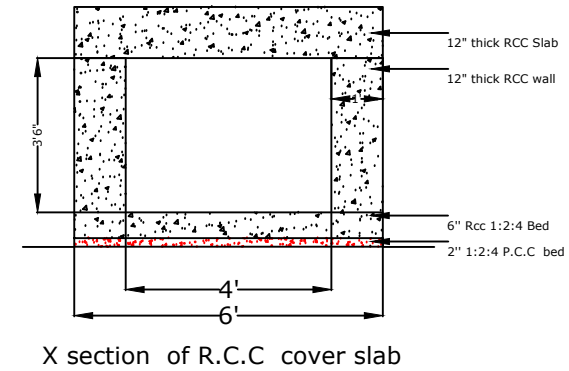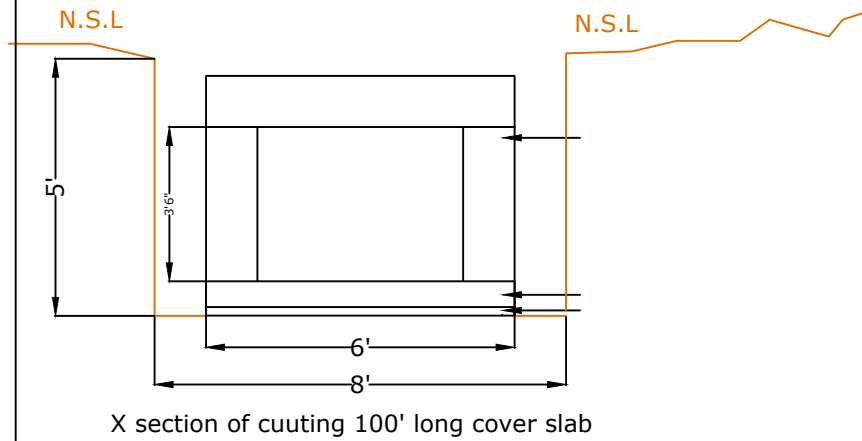

Donor:	Title:	Sub Title:	Implemented by:
CAPP	Darkut MHP 300 KW	Section of Tail race Channel	AKRSP Gilgit


Power House and Forebay Flood Wall

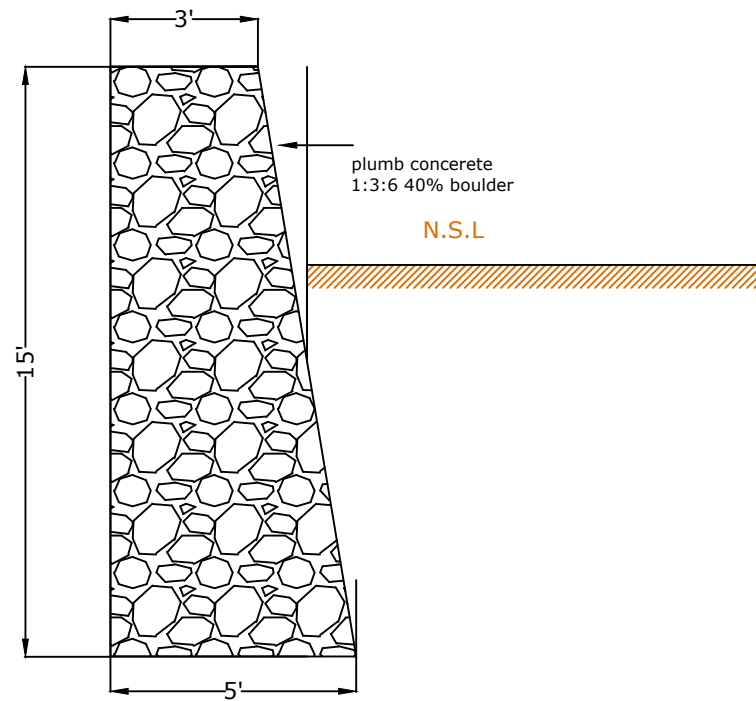

X section plumb concrete

Donor:	Title:	Sub Title:	Implemented by:
CAPP	Darkut MHP 300 KW	Section of Flood wall	AKRSP Gilgit

Power channel Flood Wall
Length = 100 feet

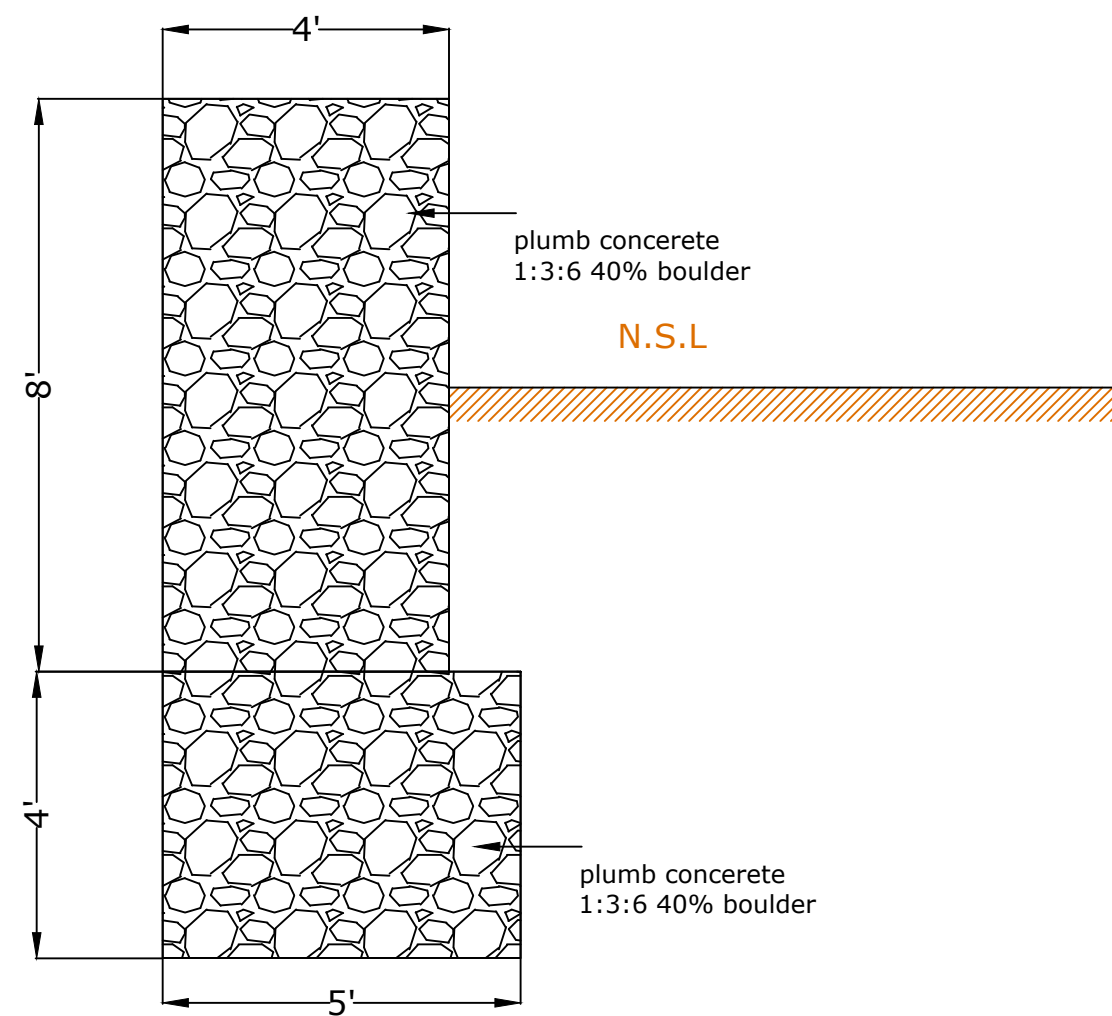

X section plumb concrete

Donor:

CAPP

Title:


Darkut MHP 300 KW

Sub Title:

Section of Flood wall


Implemented by:

AKRSP Gilgit

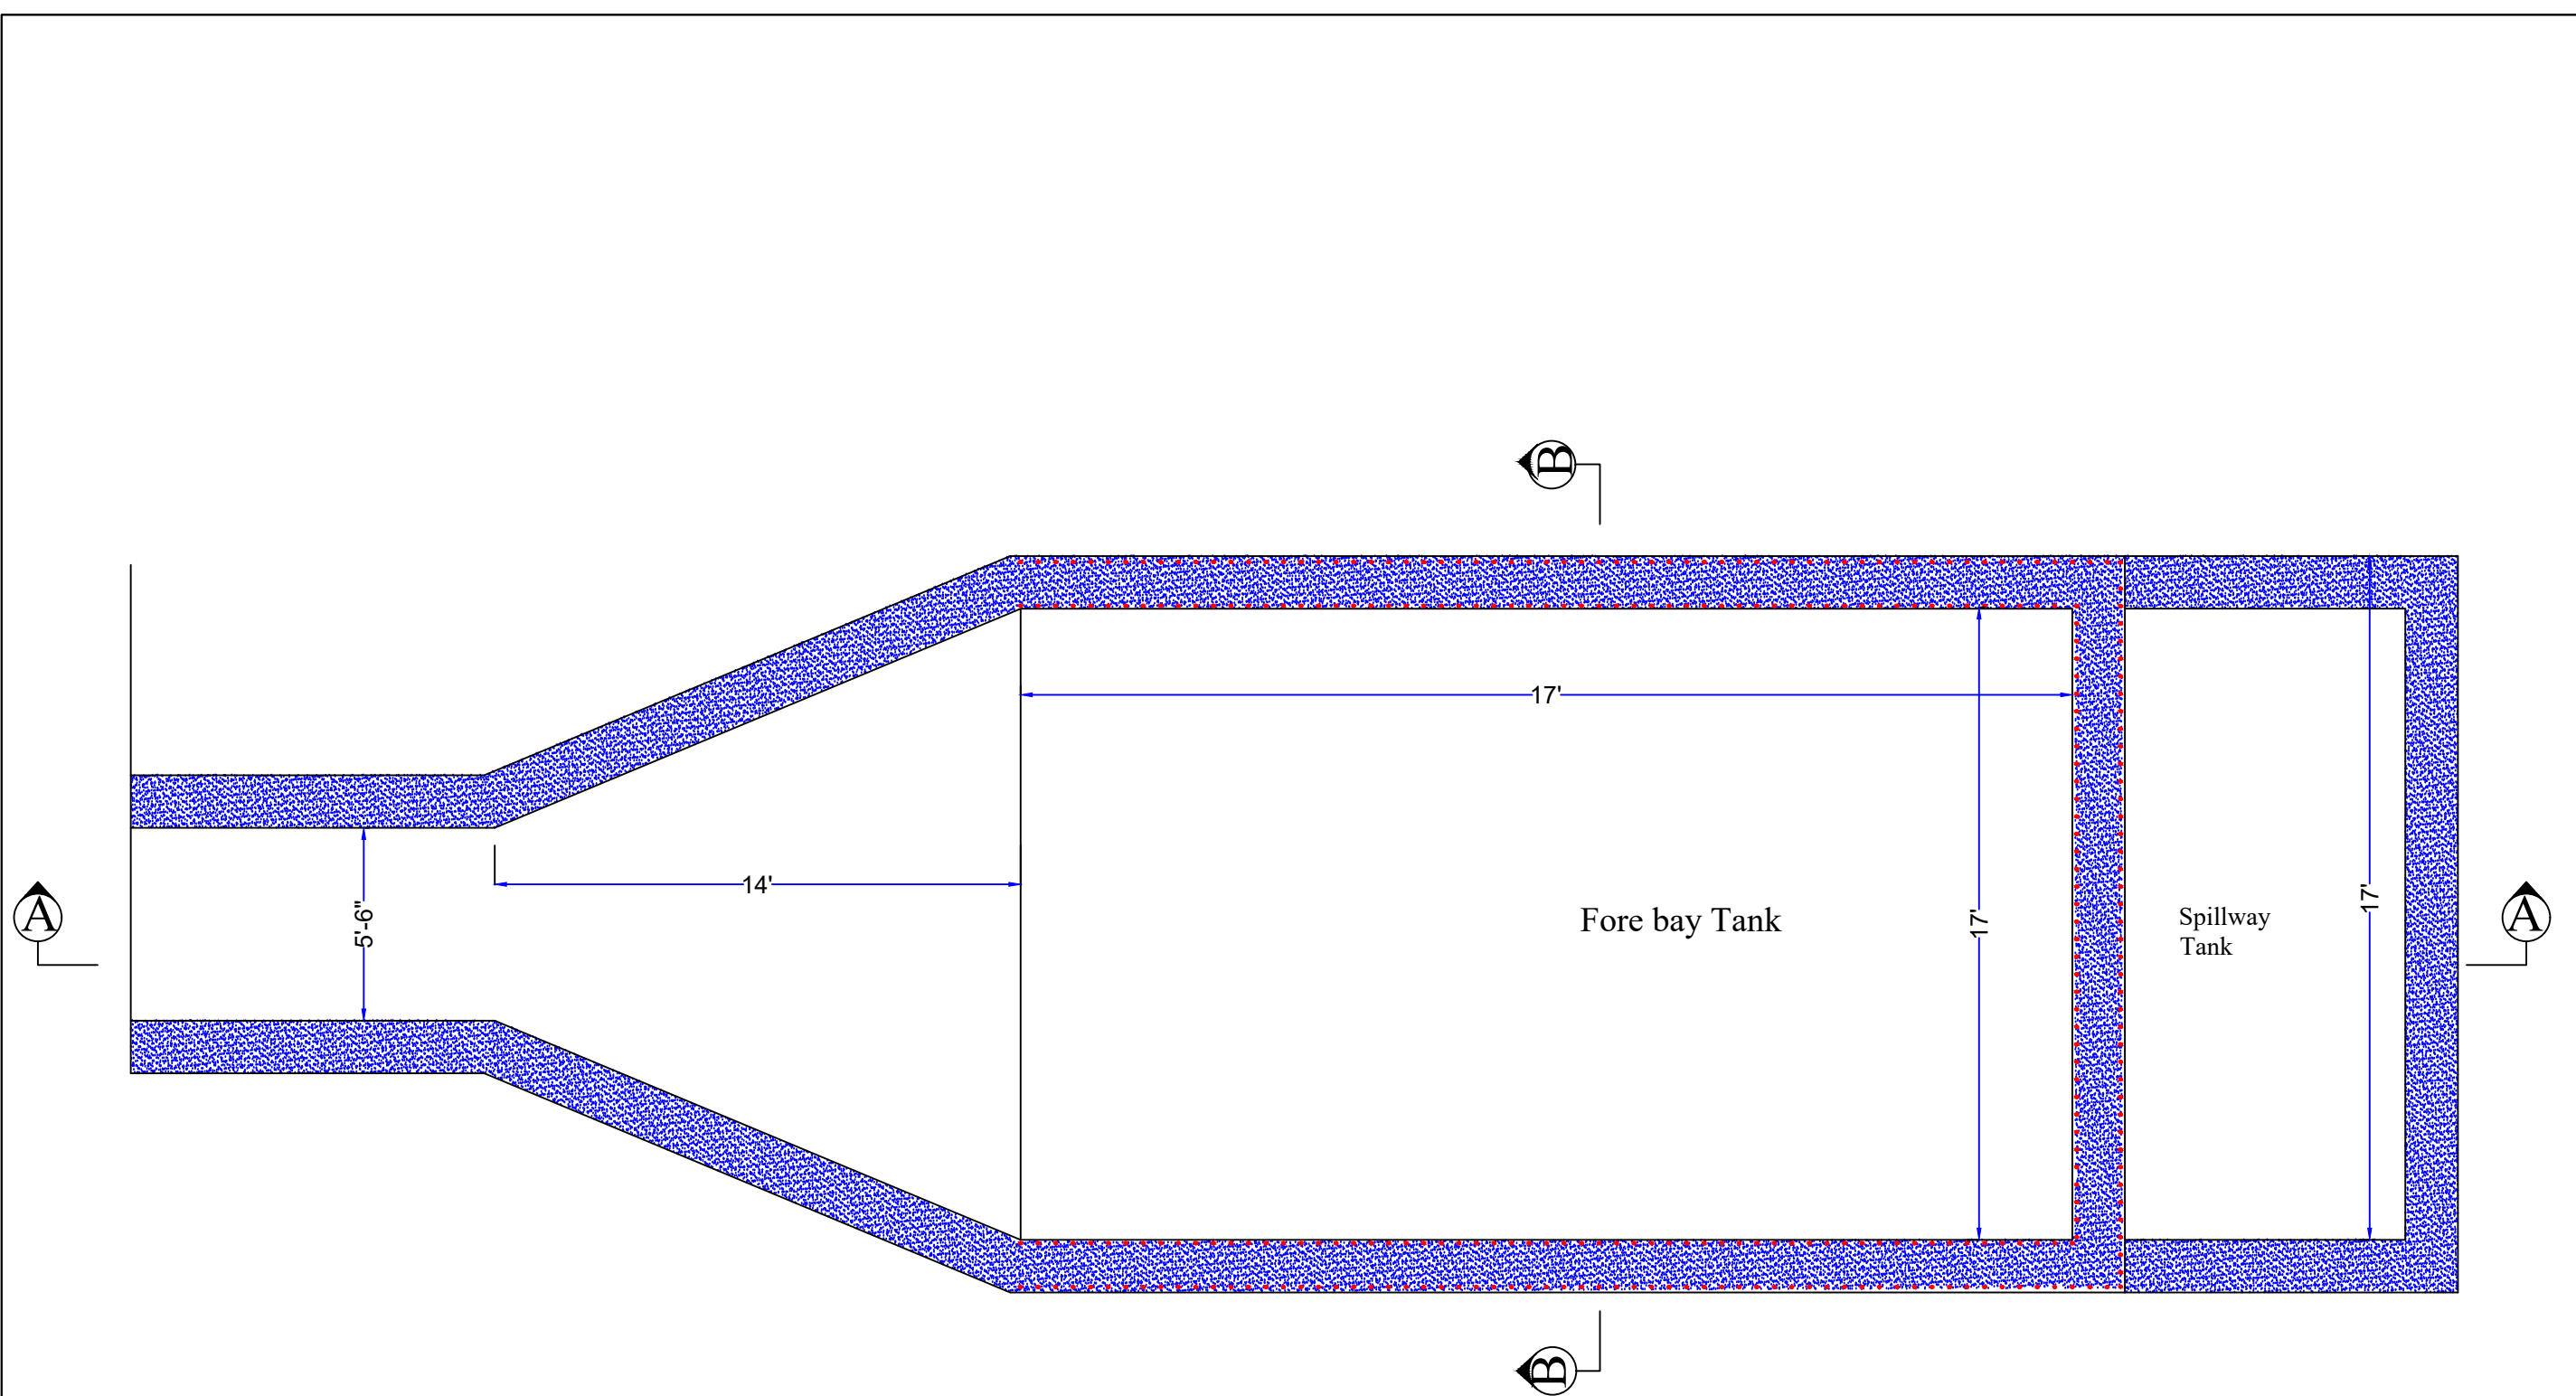


Plan of Fore bay Tank

<u>Donor:</u>	<u>Title:</u>	<u>Sub Title:</u>	<u>Implemented by:</u>		
CAPP	Darkut MHP 300 kW	Plan of Fore bay			

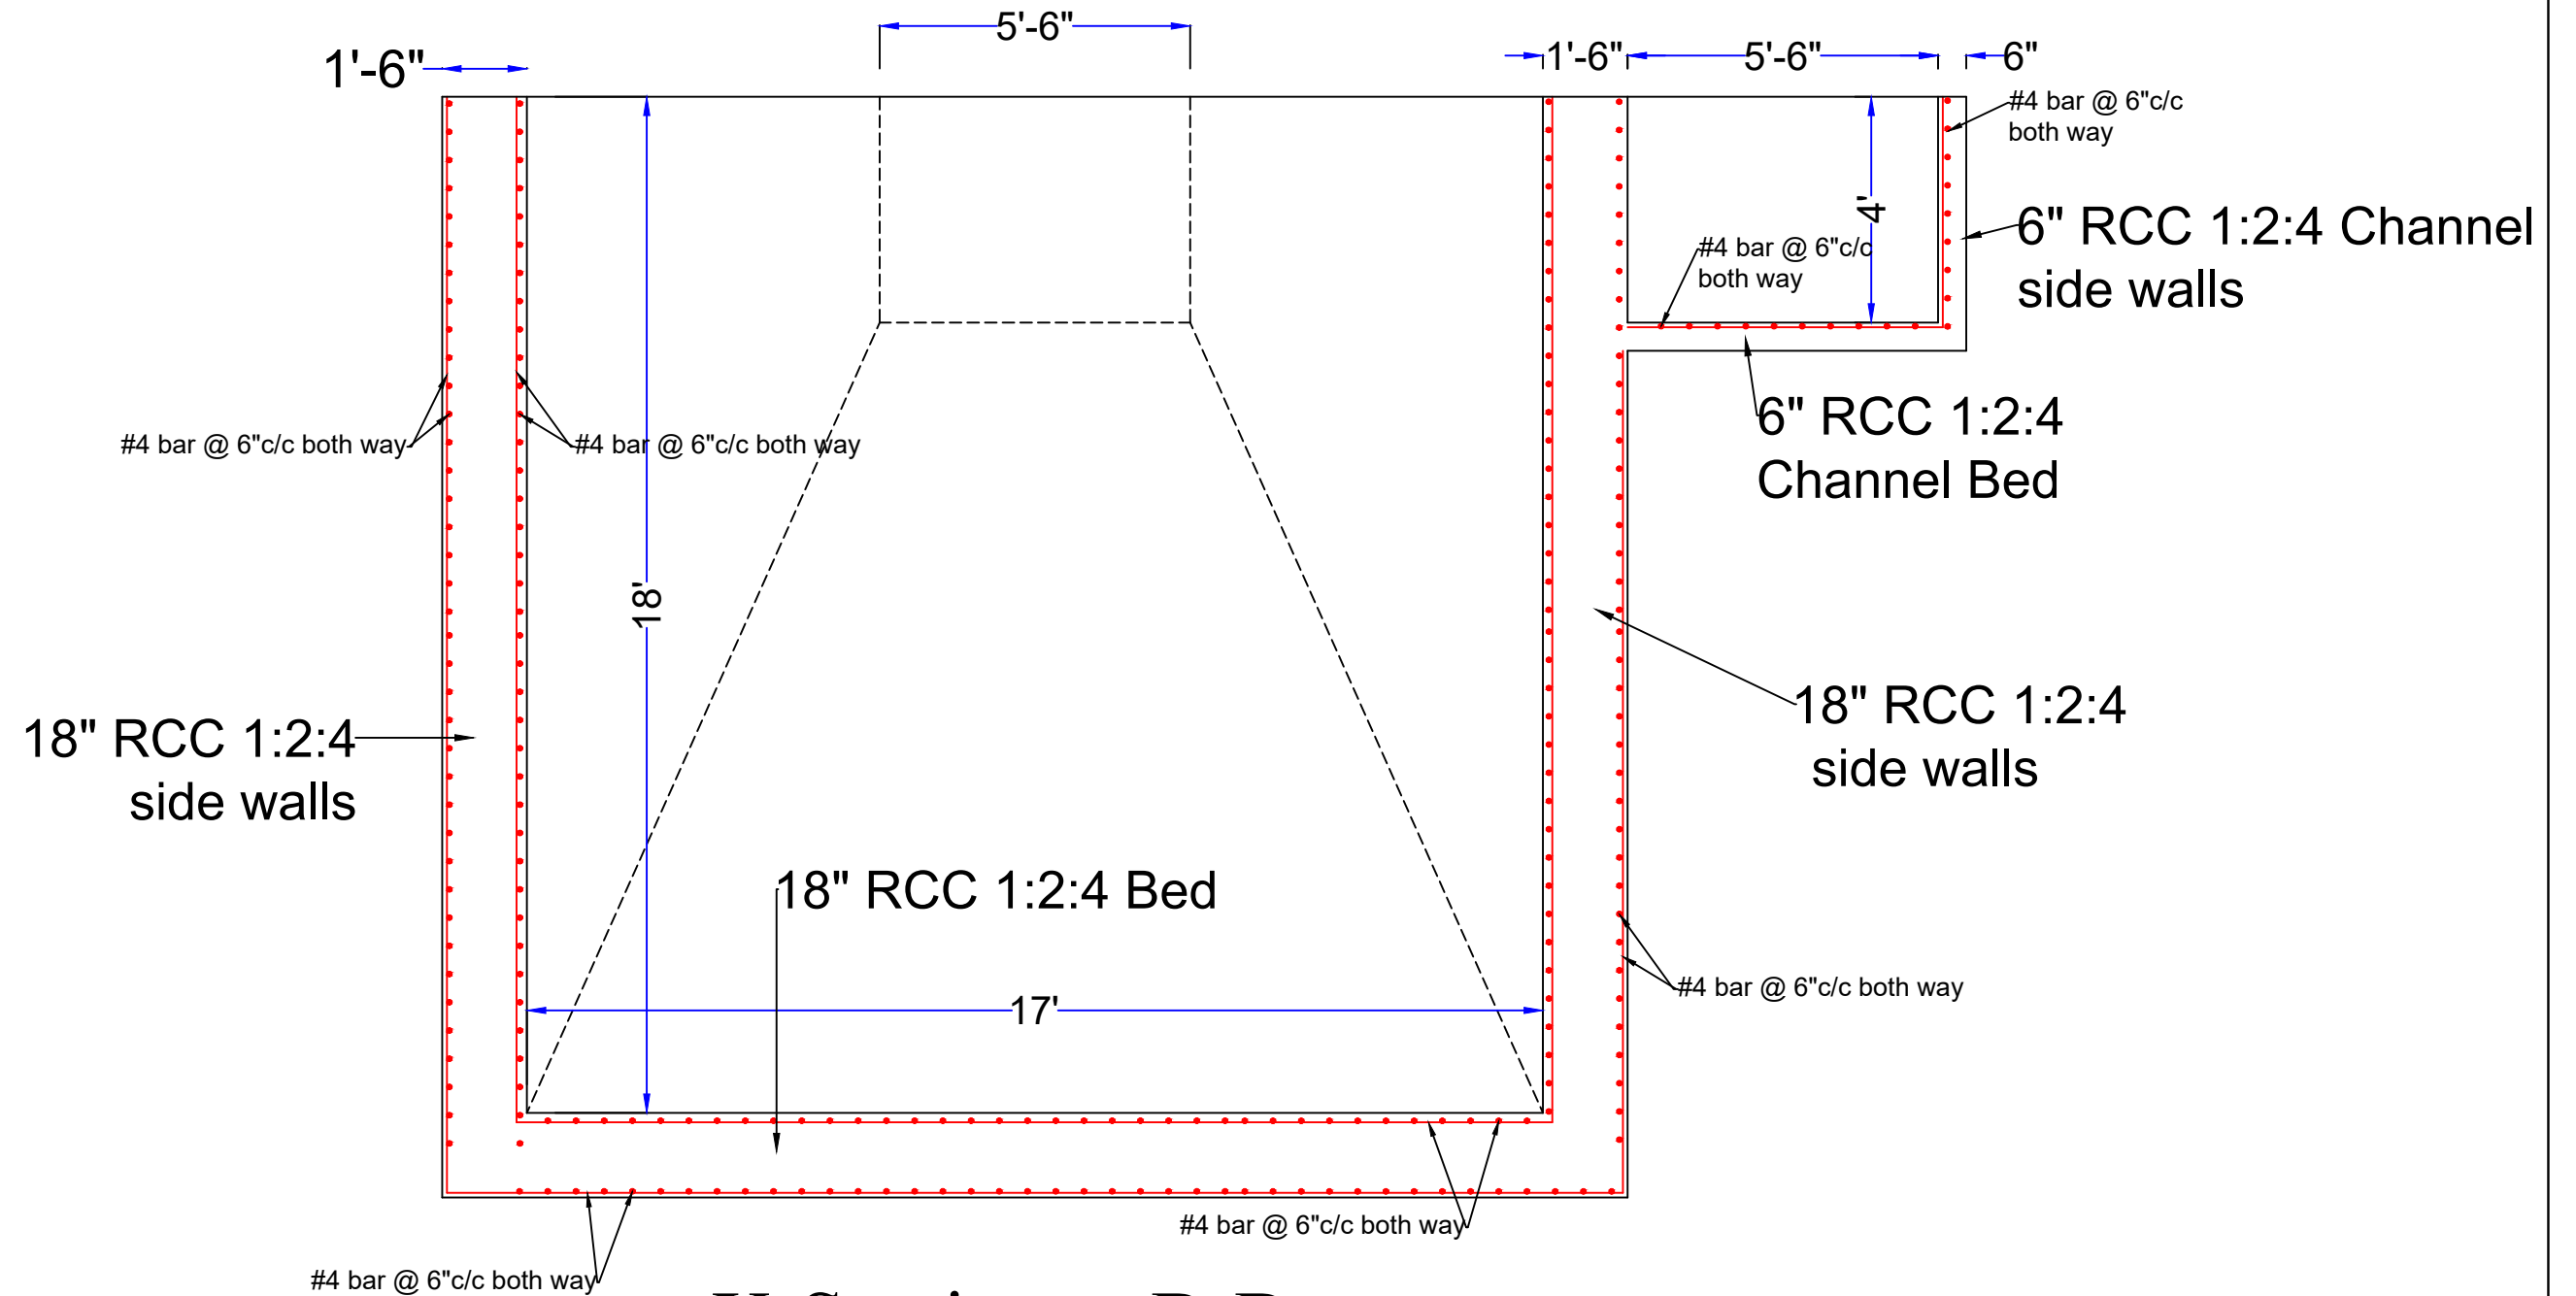

X-Section at B-B

<u>Donor:</u> CAPP	<u>Title:</u> Darkut MHP 300 kW	<u>Sub Title:</u> X-Section of Fore bay	<u>Implemented by:</u>  AKRSP GILGIT	<table><tr><td></td><td></td></tr><tr><td></td><td></td></tr><tr><td></td><td></td></tr></table>						

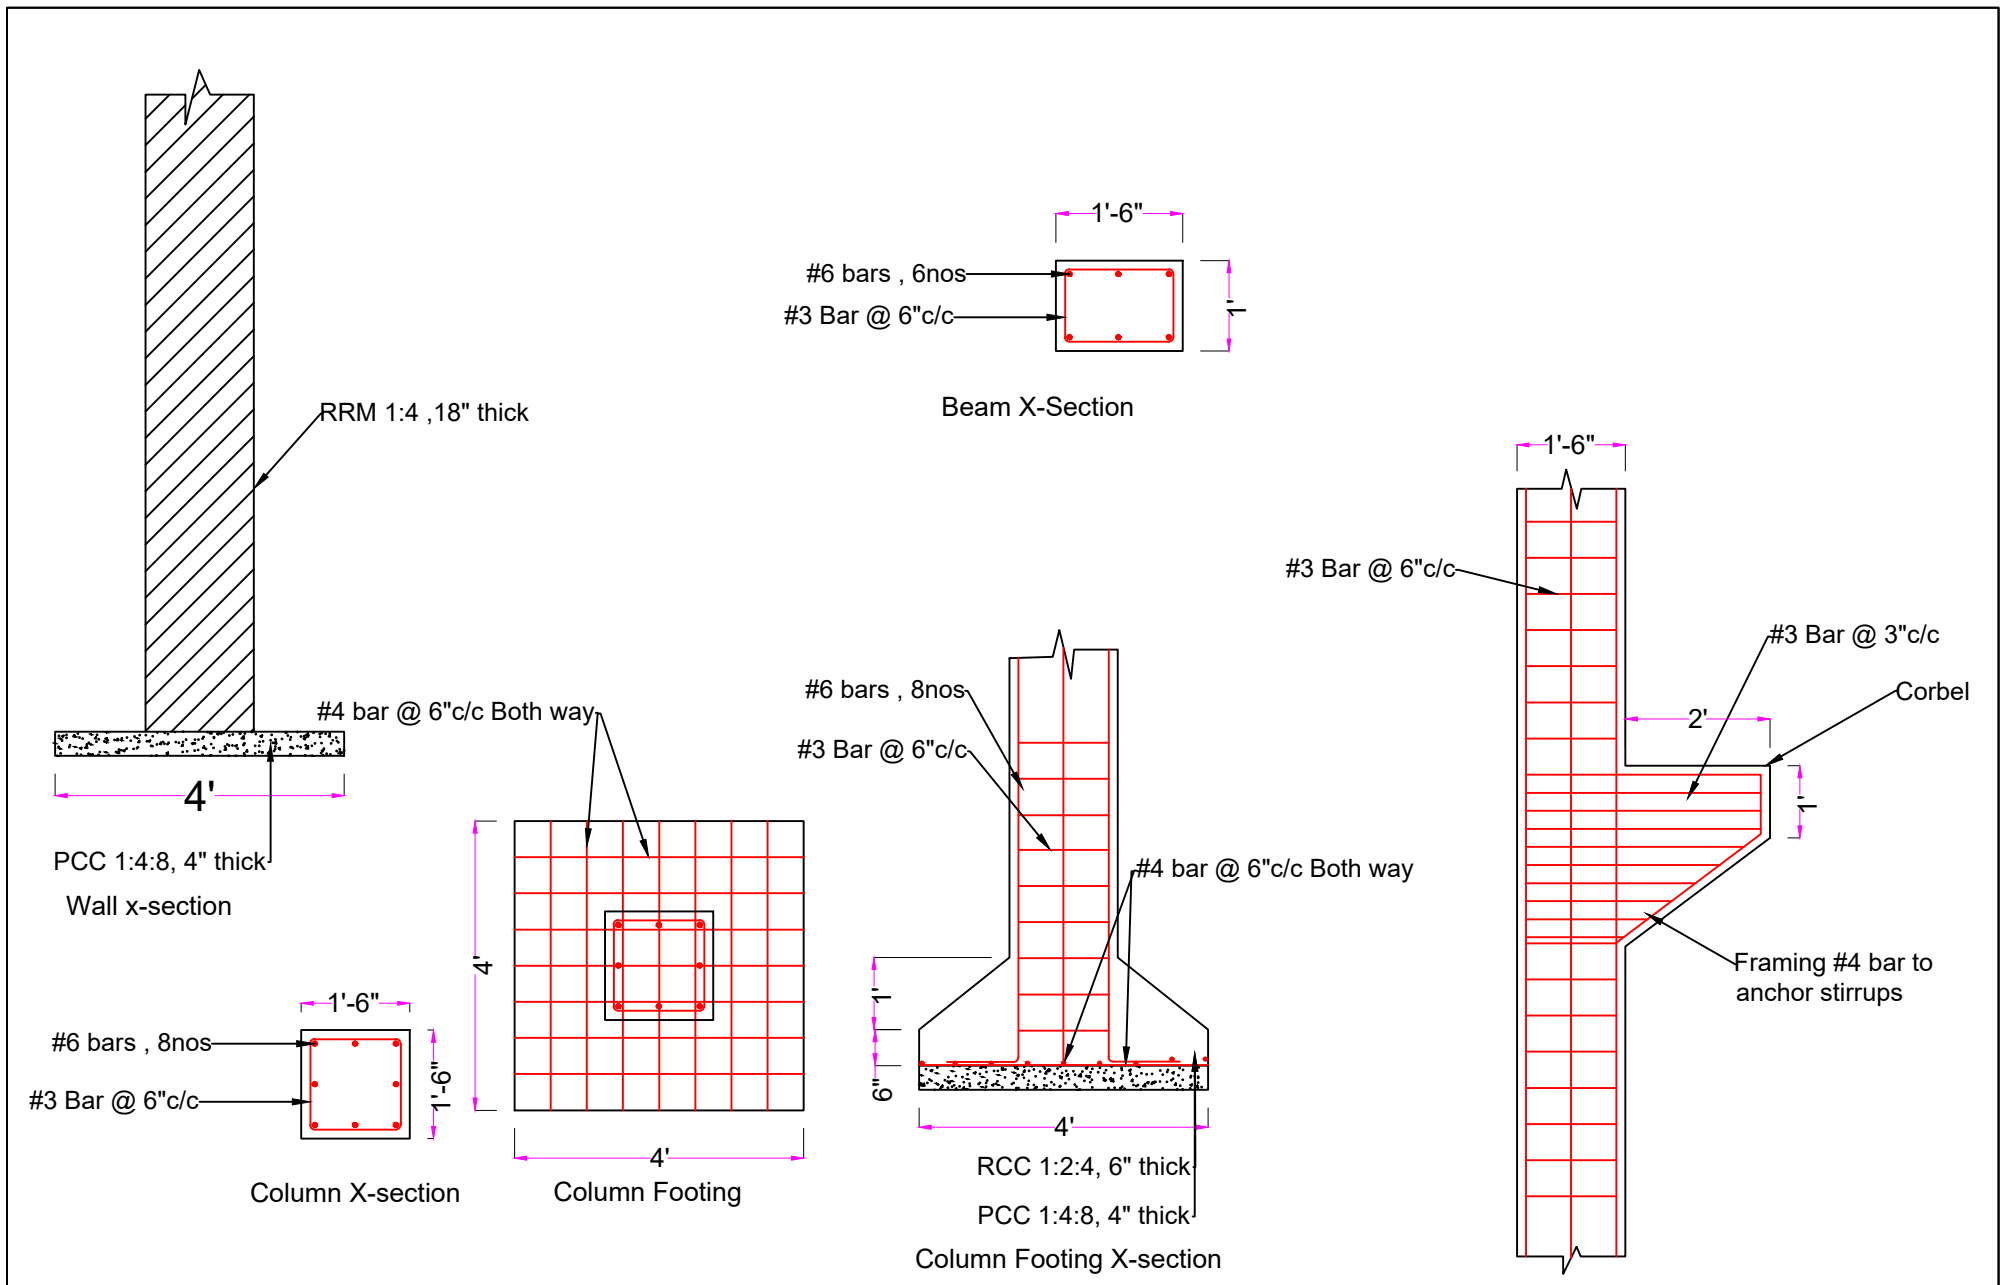

Donor

CAPP

Title:


Boushder Ghizer 300kW MHP

Sub Title:

X-section of Column &
Beam

Implemented by:

 **AKRSP Gilgit**

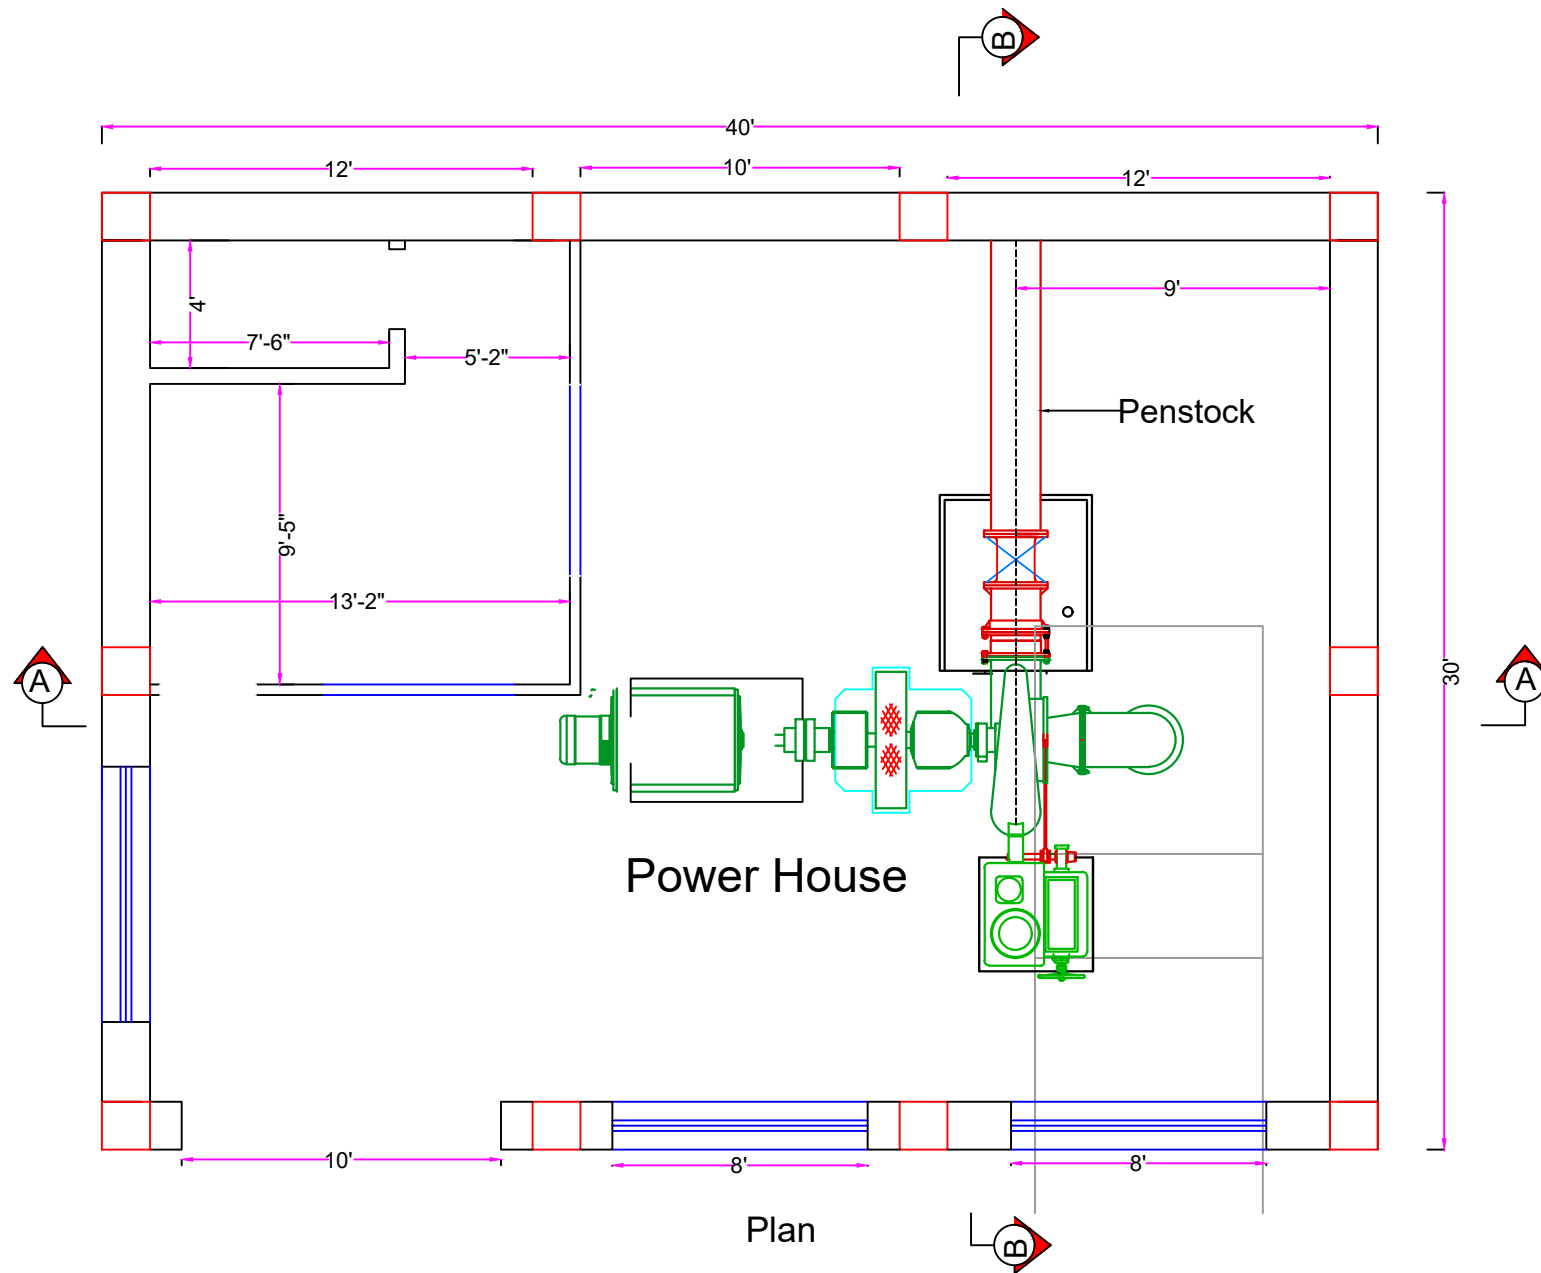

Plan

Donor:

CAPP

Title:


Darkut 300kW MHP

Sub Title:

Plan of Power House

Implemented by:



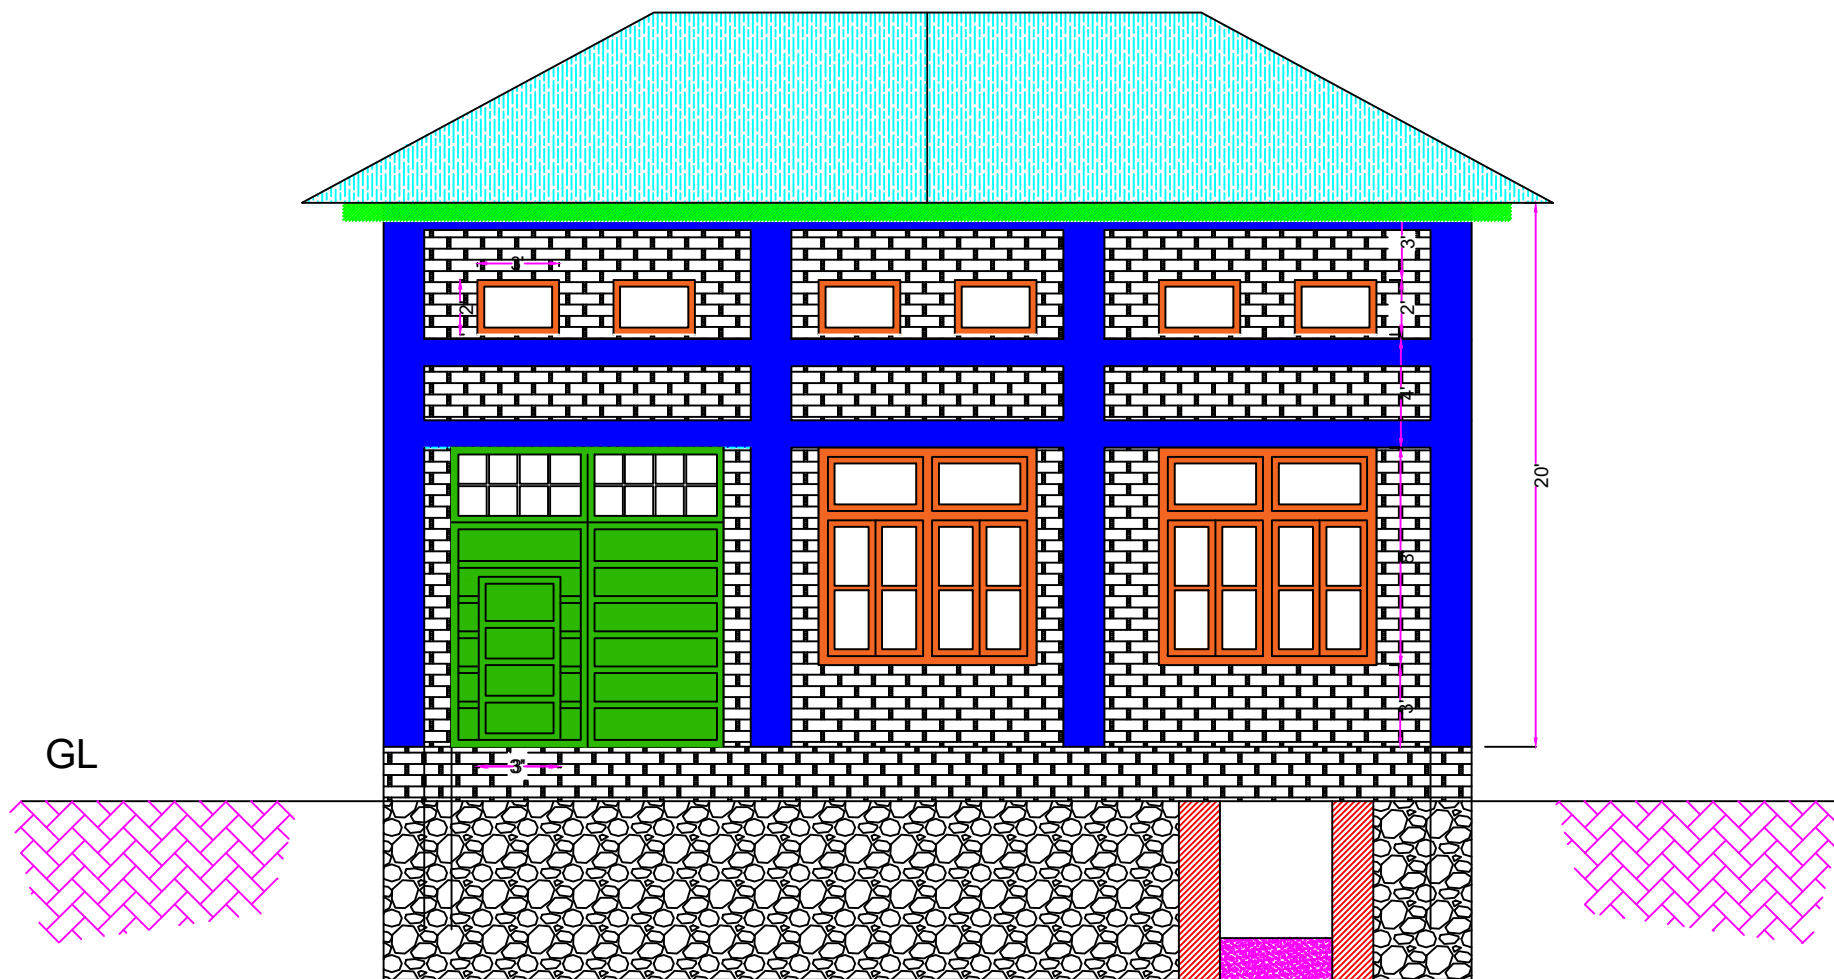

Front Elevation

Donor:

CAPP

Title:


Darkut Ghizer
300kW MHP

Sub Title:

X-section of Power House

Implemented by:

 AKRSP Gilgit

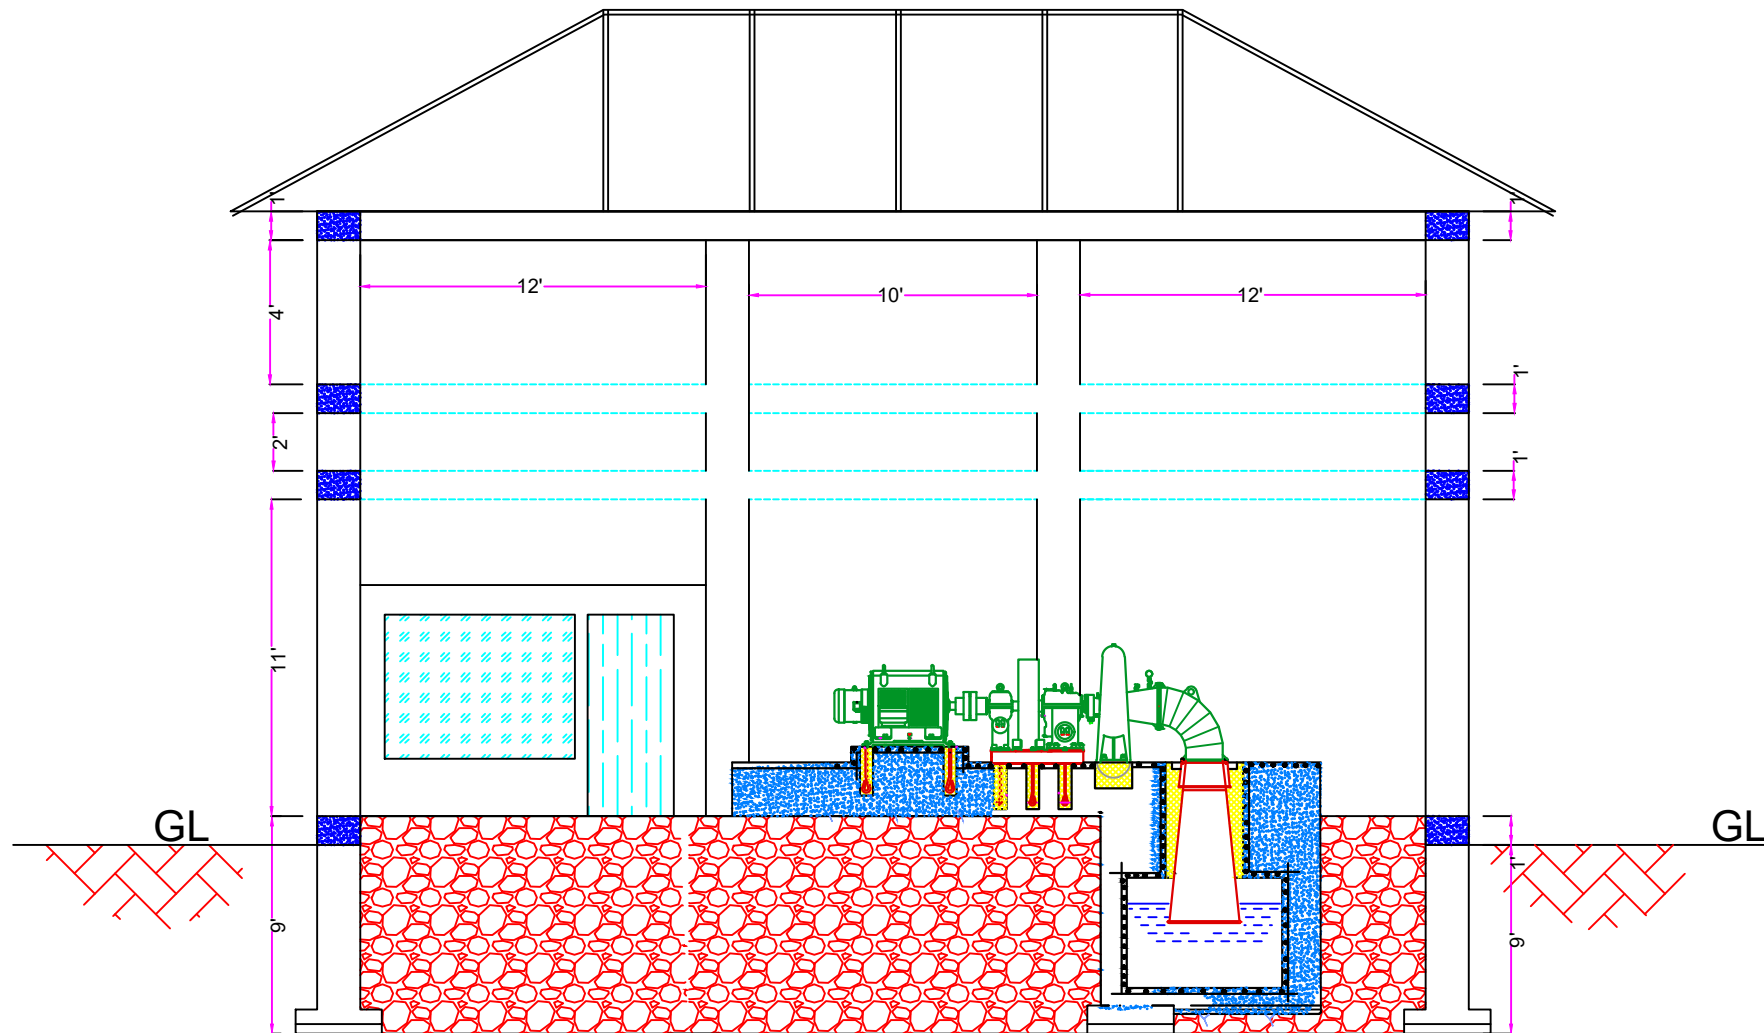

X-SECTION AT A-A

Donor:

CAPP

Title:


Darkut Ghizer 300KW MHP

Sub Title:

X-section of Power House

Implemented by:

 **AKRSP Gilgit**

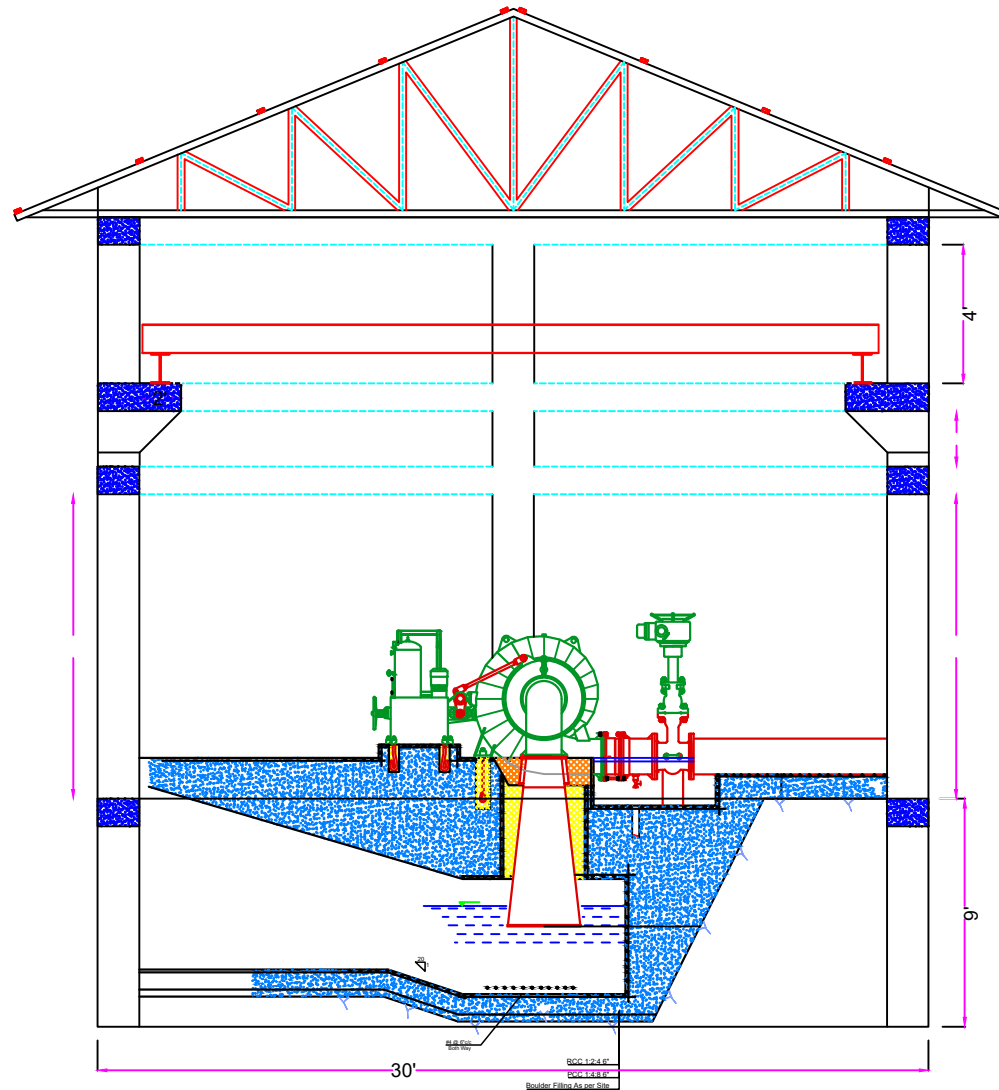

X-SECTION AT B-B

Donor:

CAPP

Title:


Darkut Ghizer 300kw MHP

Sub Title:

X-section of Power House

Implemented by:



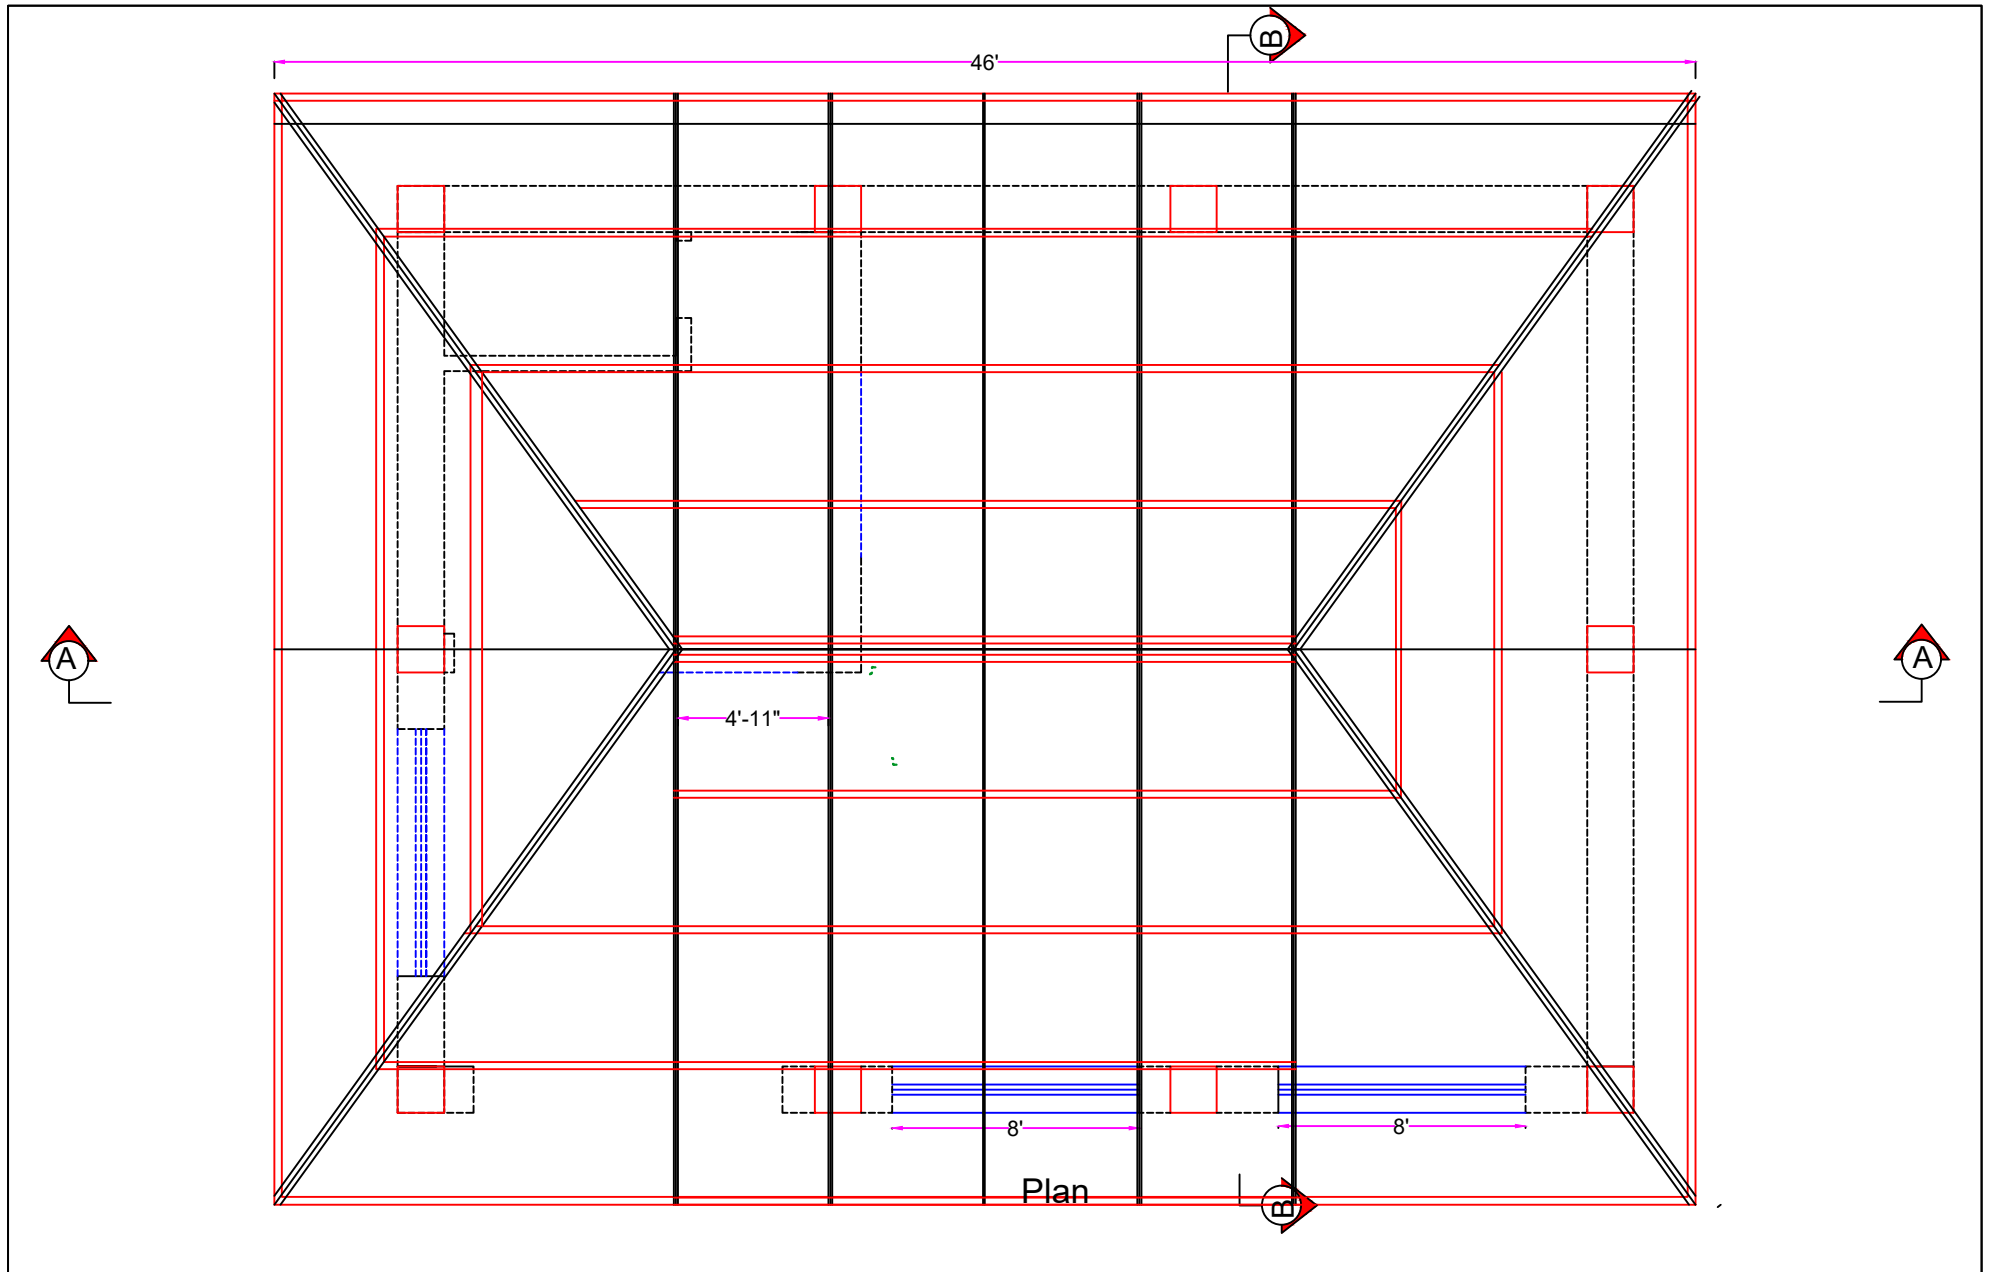

Donor:

CAPP

Title:


Darkut Ghizer
300kW MHP

Sub Title:


Power House Trusses Plan

Implemented by:


 AKRSP Gilgit

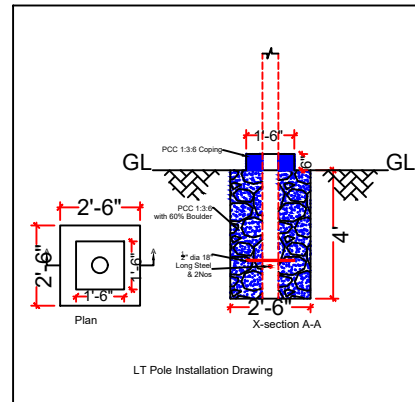


Top View

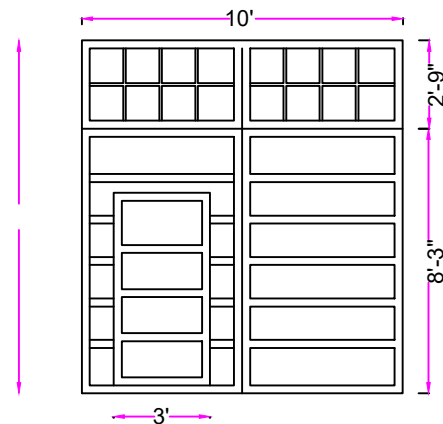


Main Slide Gate

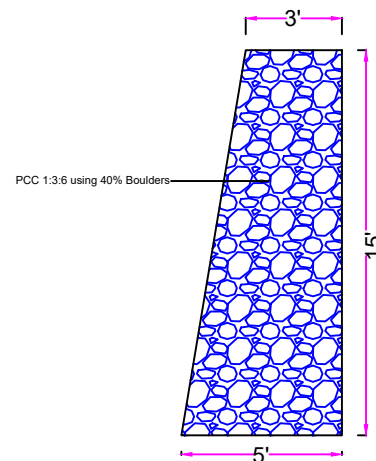


Power House Protection Wall

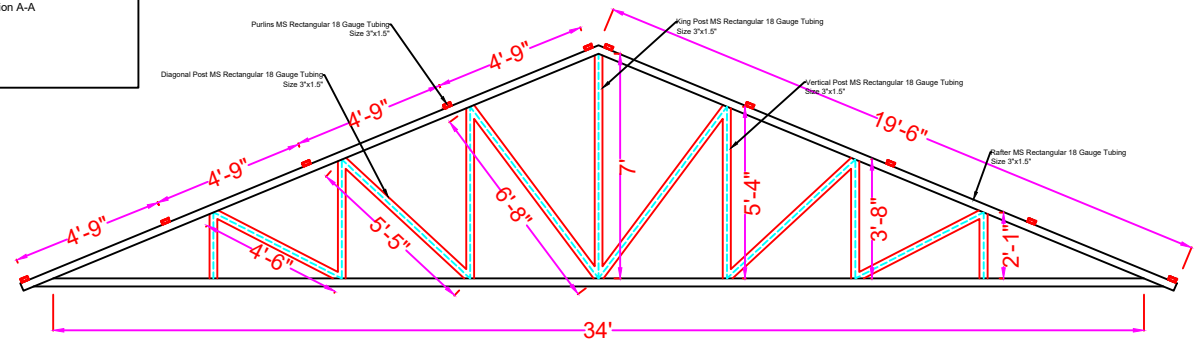

Truss Details

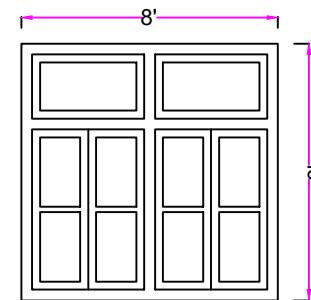

Power House Window

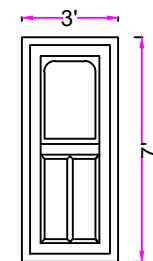

Operator Room Door


CAPP

Darkut Ghizer
300kW MHP


Power House Trusses Plan




AKRSP Gilgit

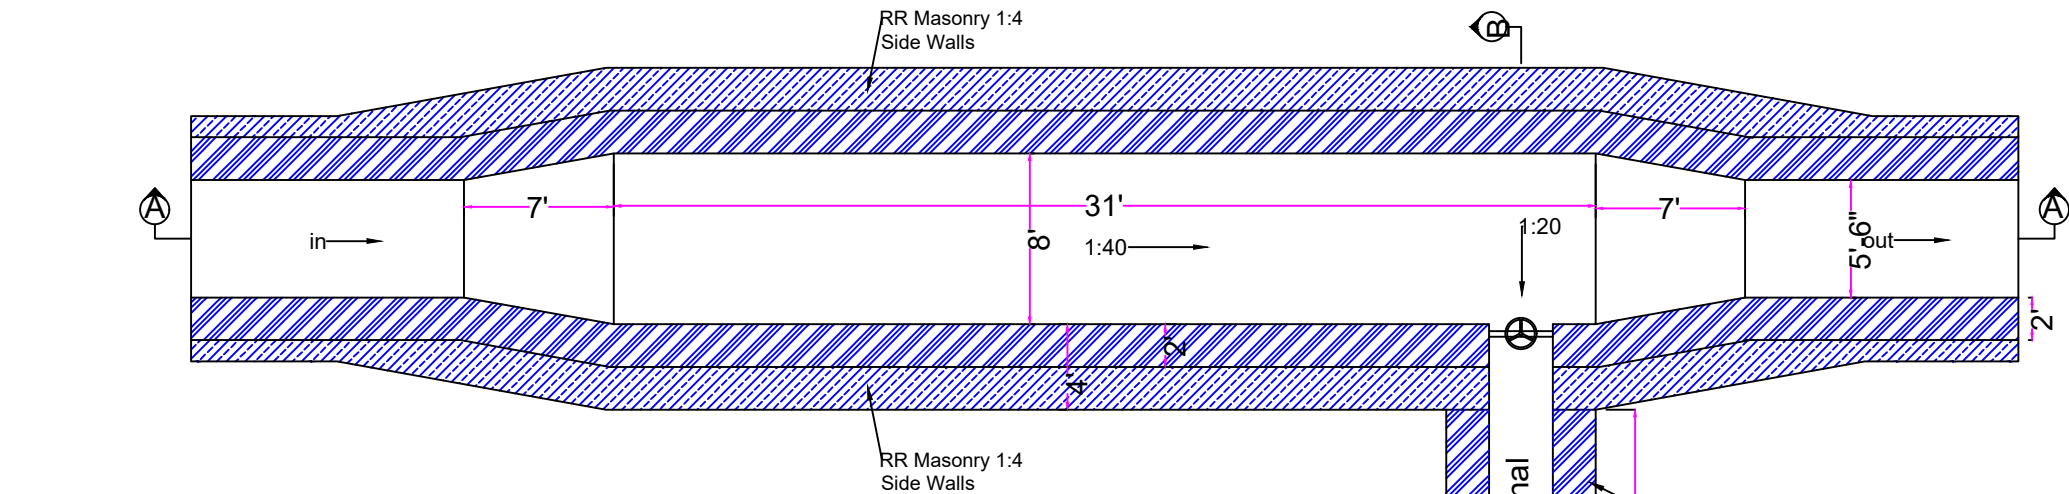

Top View

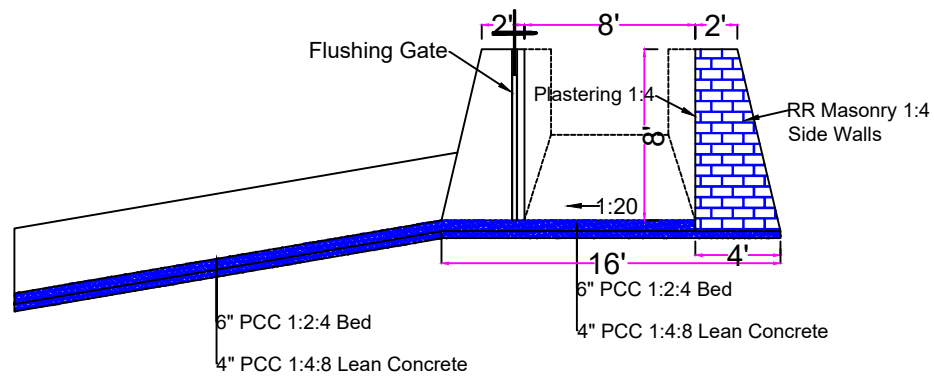

X-Section at B-B

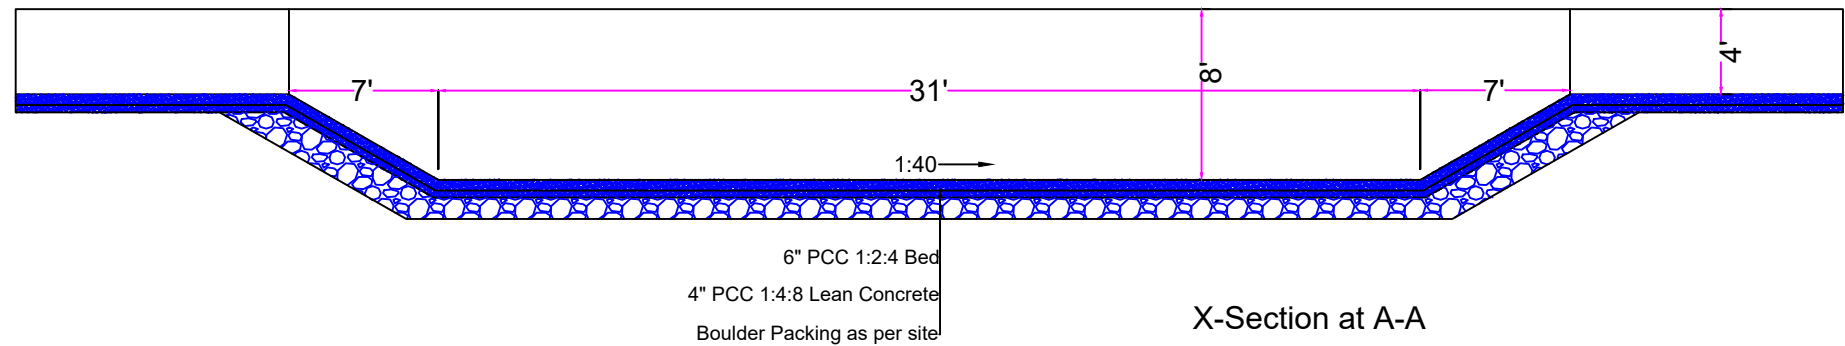

X-Section at A-A

Donor:

CAPP

Title:

Darkut Ghizer
300kW MHP

Sub Title:

Plan & X-Sections of
Settling Basin

Implemented by:

 AKRSP GILGIT
